URBAN PLANKS

SERIES BY AMS

High Density Fiber Cement Rainscreen Panel Assembly
(8MM)

SYSTEM DETAILS
SYSTEM UP-EF
(EXPOSED FASTENER)

www.ams-wa.com

UP-EF URBAN PLANKS

EXPOSED PANEL SYSTEM ON STUD WALLS

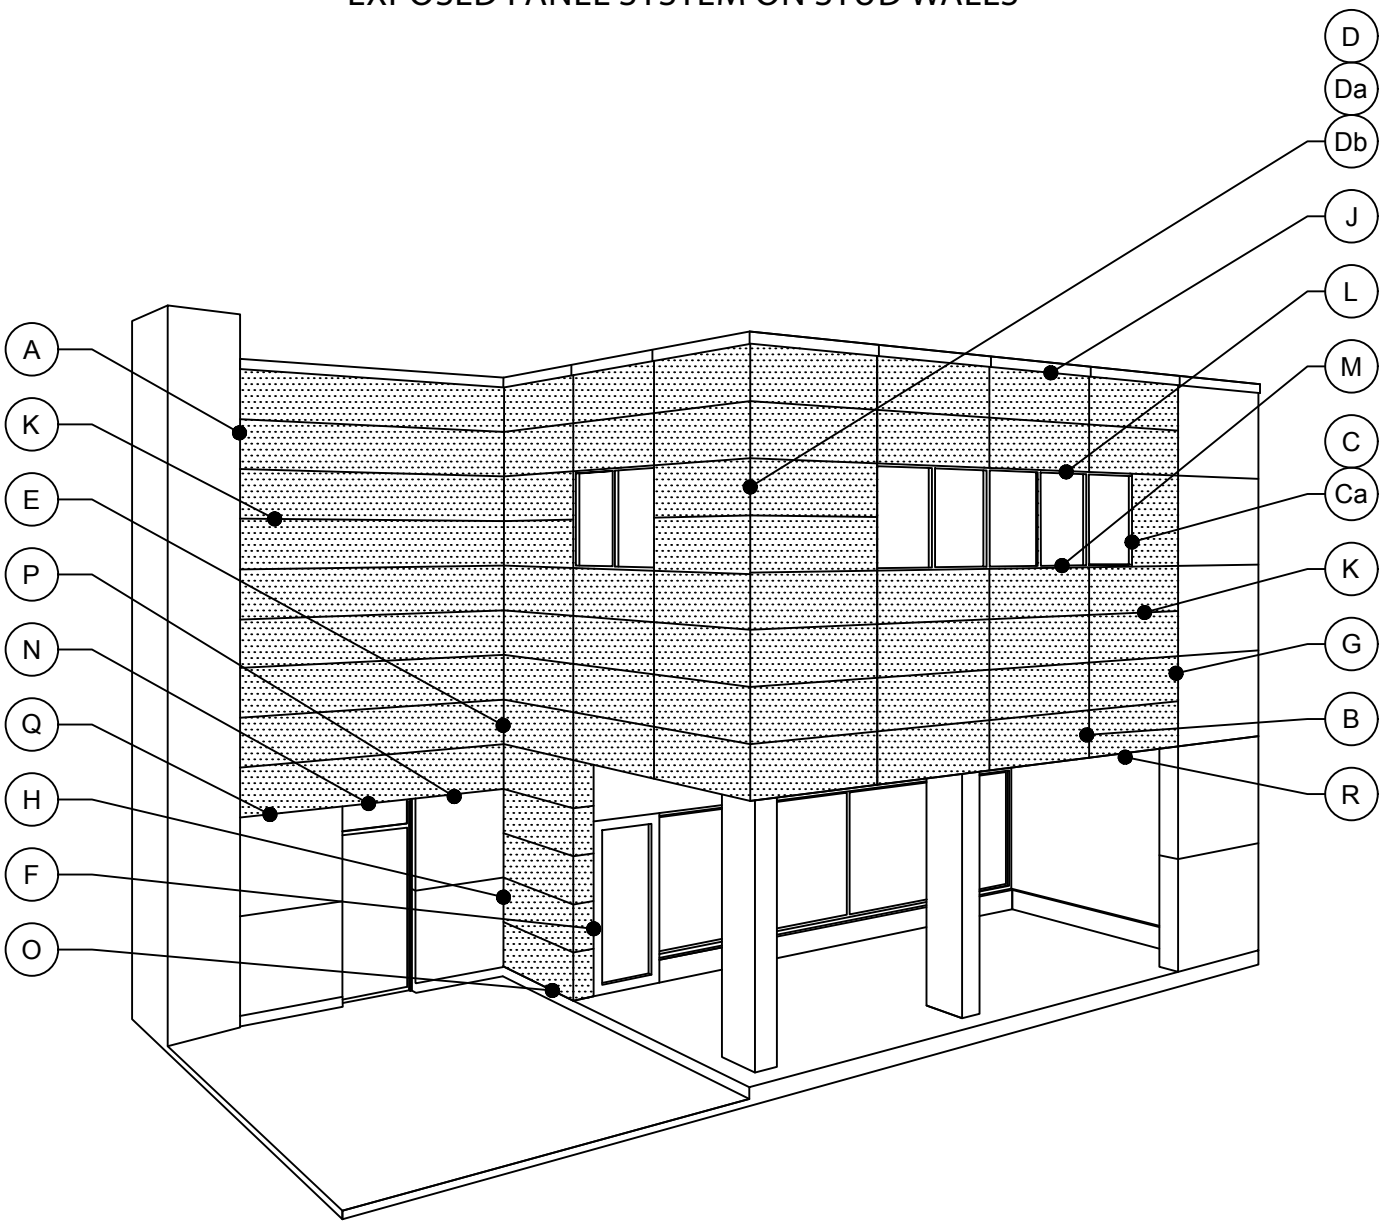

URBAN PLANKS

			DETAIL NAME:		
			DETAIL LOCATOR		
0	STANDARD DETAIL CREATION	032922			
REV	ISSUANCE	DATE	DWG BY MJD	CHK BY MJD	PG NO: 00

LEGEND DETAILS

AMS Urban Planks Products:

(1) 5/16” [8mm] THK., AMS Urban Planks (By AMS)

Standard Sizes:
* 6” x 120”
* 8” x 120”

Thickness Available:
* 5/16” [8mm]

(2) 304SS INSTALLATION FASTENERS (By AMS)

(14) EXPANDABLE FOAM TAPE (By AMS)

Miscellaneous & Accesories Items (by Others)

(3) HAT CHANNEL SUBGIRT (Aluminum)

(4) Z-BAR SUBGIRT (Aluminum) (Aluminum)

(5) HORIZONTAL/VERTICAL SUBGIRT SUPPORT (GALV.)

(6) SEPARATION TAPE (IF REQ'D.)

(7) SFS INTEC 1/4-14 x 3/4", #3PT FASTENERS (OR EQUIVALENT)

(8) INSULATION

(9) AIR/VAPOUR BARRIER

(10) SFS INTEC 1/4-14 x 3/4", #3PT FASTENERS (OR EQUIVALENT)

(11) METAL TRIMS/FLASHING/CAP

(12) .032” ALUMINUM PERFORATED / VENT. METAL TRIMS (OPTIONAL)

(13) .032” PREPAINTED ALUM. STRIPS, COLOUR BLACK (OPTIONAL)

TABLE OF CONTENTS

Page No:		Details:
00	DETAIL LOCATOR	
01	TABLE OF CONTENTS	
02	END DETAIL	(A)
03	TYPICAL VERTICAL JOINT	(B)
04	WINDOW JAMB	(C)
05	WINDOW JAMB (OPTION)	(Ca)
06	OUTSIDE CORNER JOINT	(D)
07	OUTSIDE CORNER JOINT (OPTION 1)	(Da)
08	INSIDE CORNER JOINT	(E)
09	DOOR JAMB	(F)
10	TRANSITION DETAIL @ ARCHITECTURAL PANEL	(G)
11	INSIDE CORNER JOINT	(H)
12	PARAPET DETAIL	(J)
13	TYP., HORIZONTAL JOINT	(K)
14	WINDOW HEAD DETAIL	(L)
15	WINDOW SILL DETAIL	(M)
16	DOOR HEAD DETAIL	(N)
17	BASE DETAIL	(O)
18	TRANSITION DETAIL	(P)
19	TRANSITION DETAIL @ ARCHITECTURAL PANEL	(Q)
20	PANEL/SOFFIT TRANSITION DETAIL	(R)

URBAN PLANKS

			DETAIL NAME: TABLE OF CONTENTS		
0	STANDARD DETAIL CREATION	032922			
REV	ISSUANCE	DATE	DWG BY MJD	CHK BY MJD	PG NO: 01

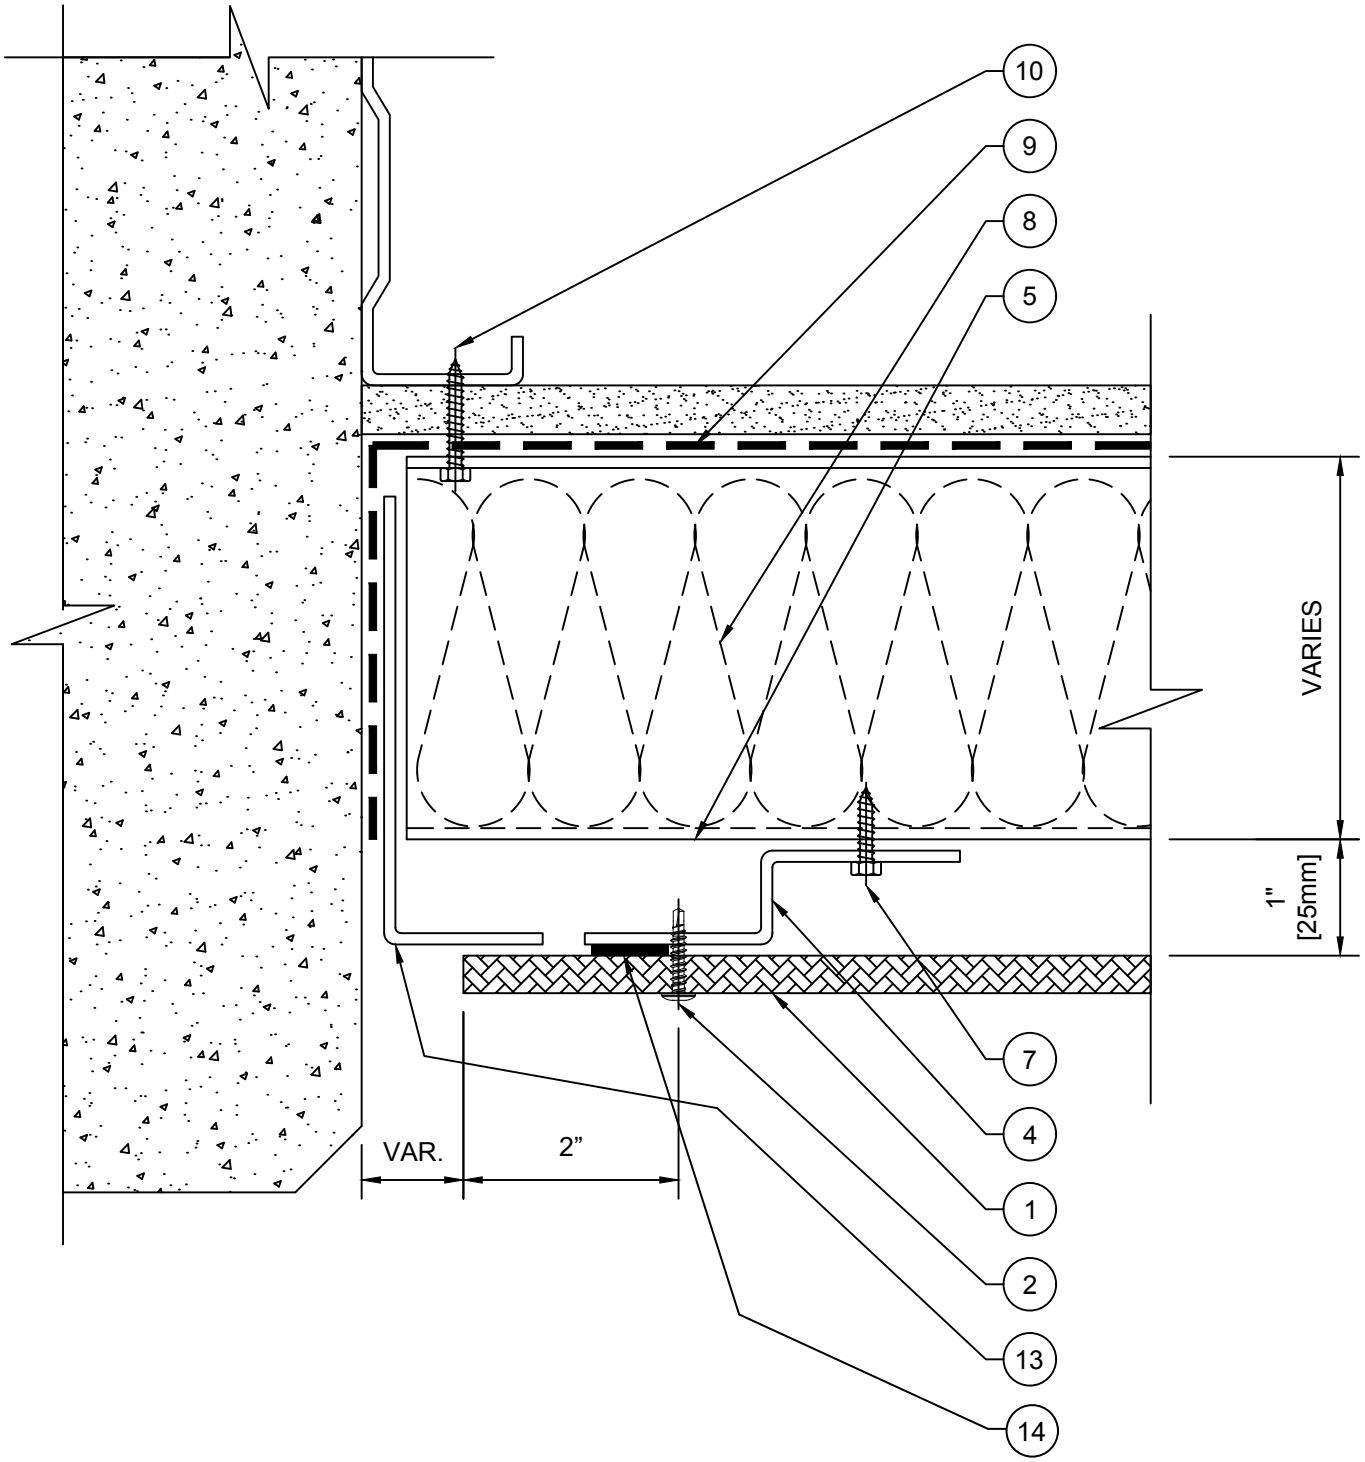

URBAN PLANKS

			DETAIL NAME:		
			END DETAIL (A)		
0	STANDARD DETAIL CREATION	032922			
REV	ISSUANCE	DATE	DWG BY MJD	CHK BY MJD	PG NO: 02

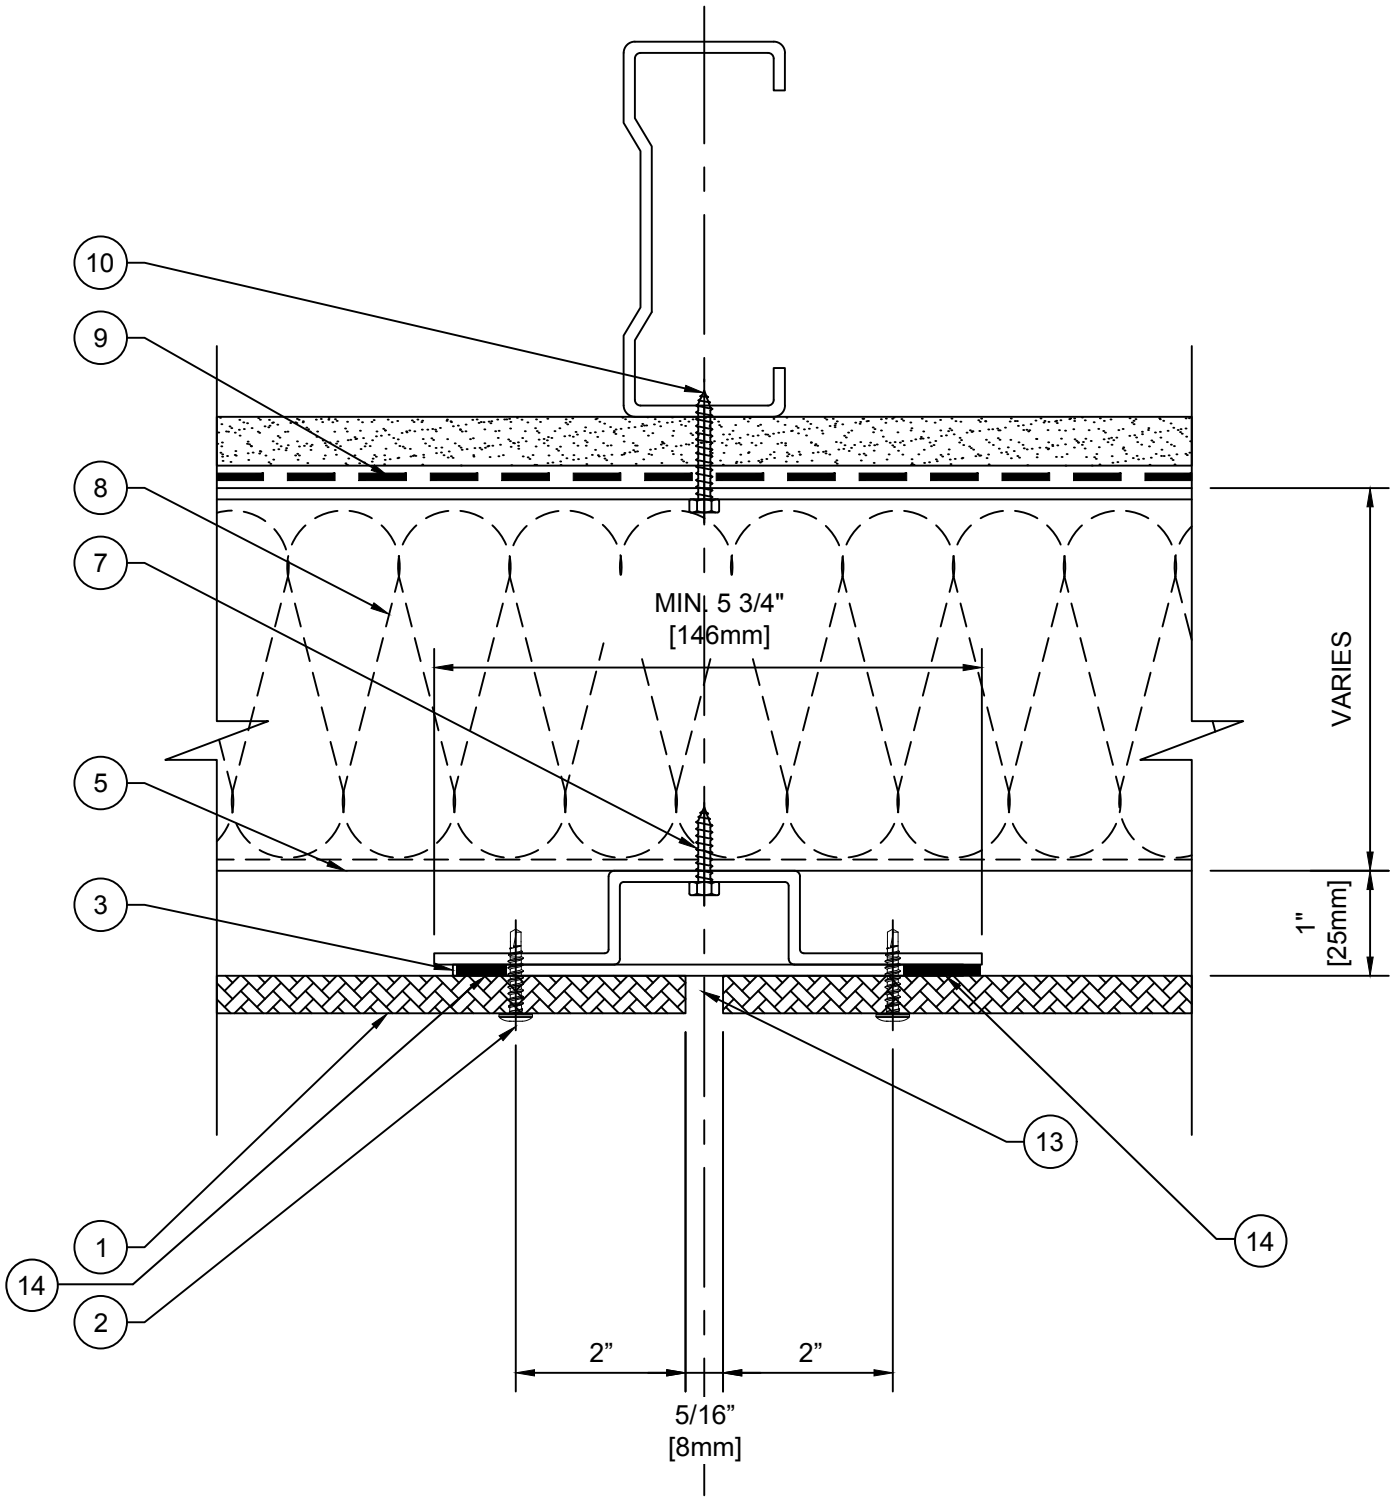

URBAN PLANKS

			DETAIL NAME:		
			TYPICAL VERTICAL JOINT (B)		
0	STANDARD DETAIL CREATION	032922			
REV	ISSUANCE	DATE	DWG BY MJD	CHK BY MJD	PG NO: 03

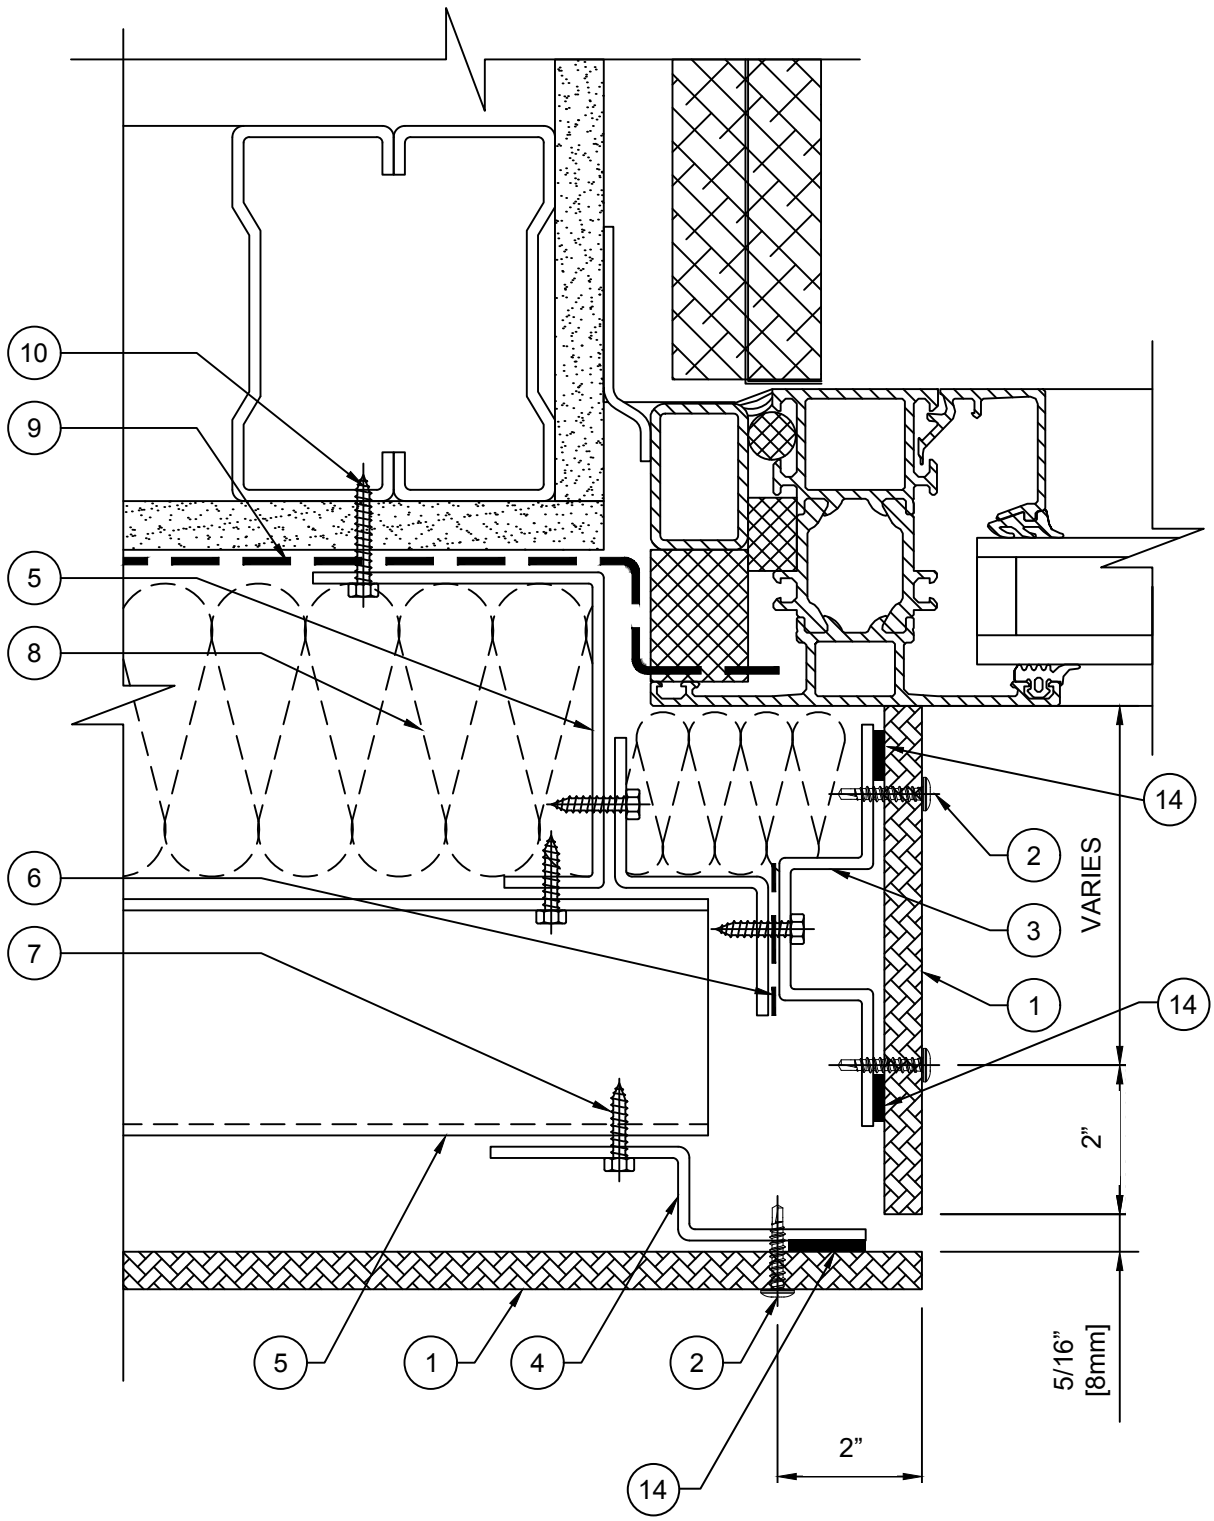

URBAN PLANKS

			DETAIL NAME:		
			WINDOW JAMB (C)		
0	STANDARD DETAIL CREATION	032922			
REV	ISSUANCE	DATE	DWG BY MJD	CHK BY MJD	PG NO: 04

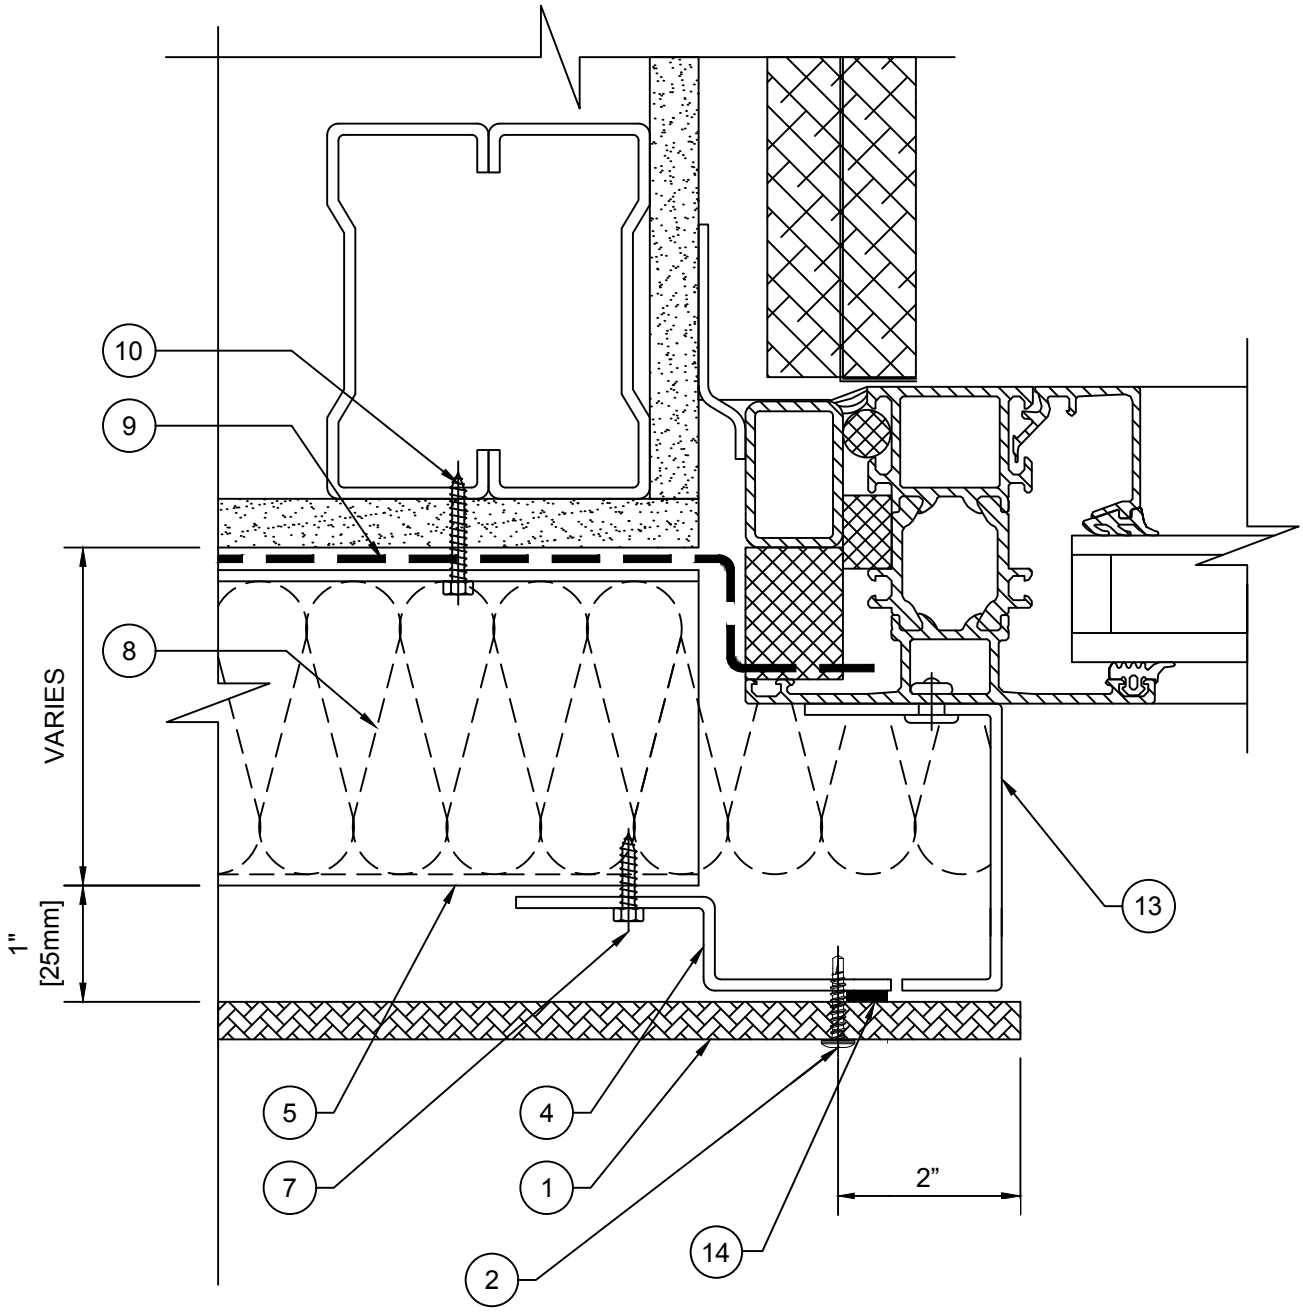

URBAN PLANKS

			DETAIL NAME:		
			WINDOW JAMB (OPTION Ca)		
0	STANDARD DETAIL CREATION	032922			
REV	ISSUANCE	DATE	DWG BY MJD	CHK BY MJD	PG NO: 05

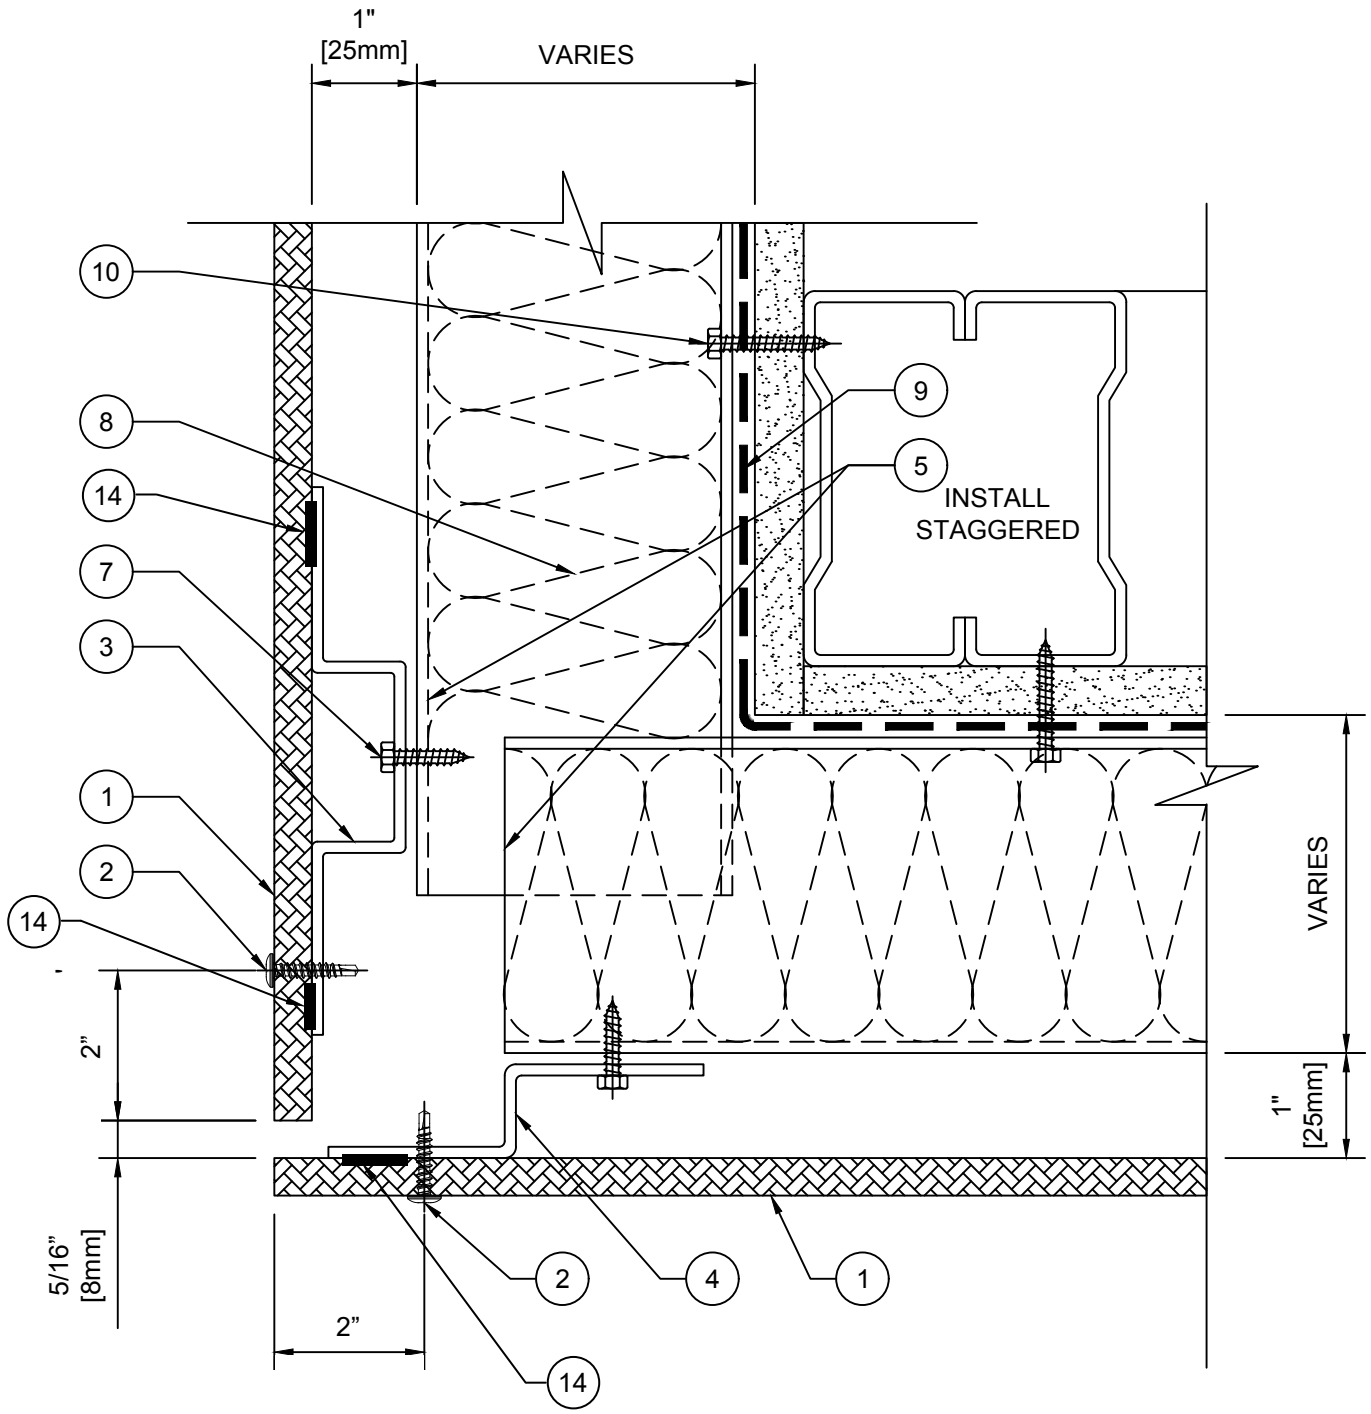

URBAN PLANKS

			DETAIL NAME:		
			OUTSIDE CORNER JOINT (D)		
0	STANDARD DETAIL CREATION	032922			
REV	ISSUANCE	DATE	DWG BY MJD	CHK BY MJD	PG NO: 06

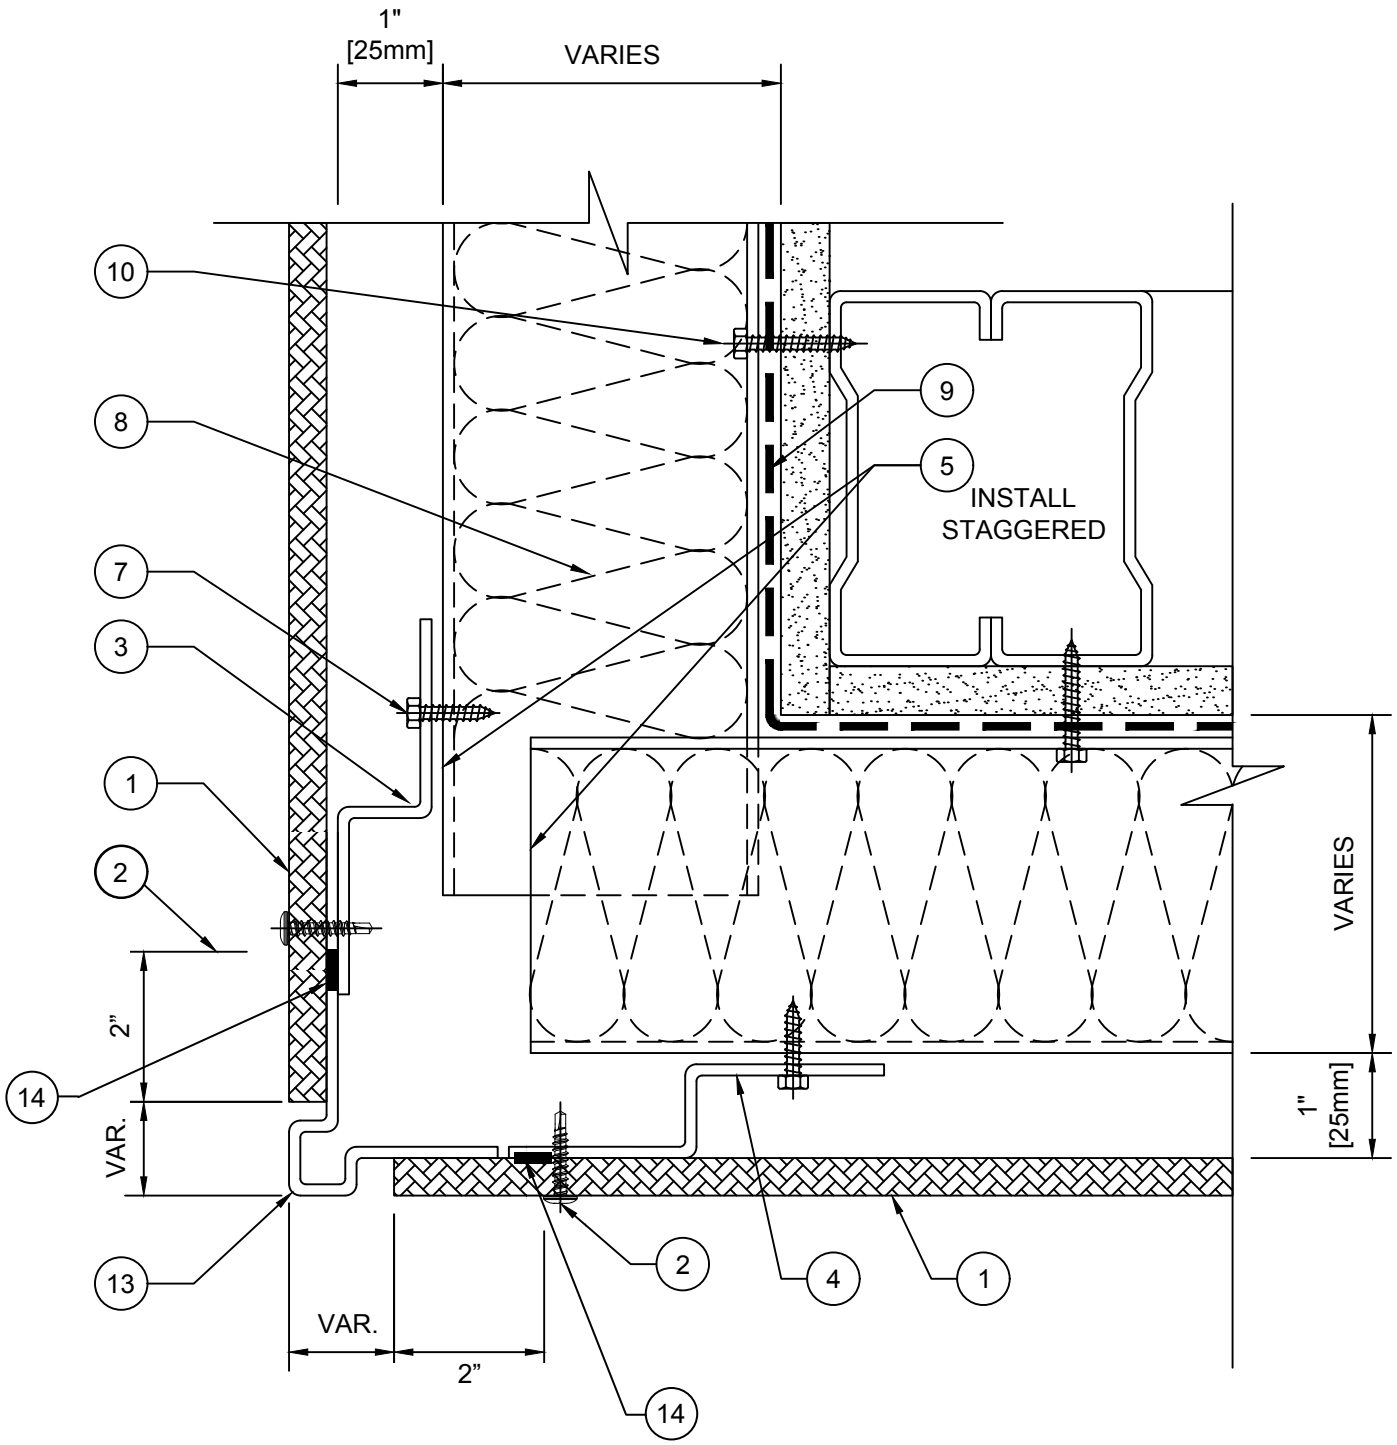

URBAN PLANKS

			DETAIL NAME:		
			OUTSIDE CORNER JOINT (Da)		
0	STANDARD DETAIL CREATION	032922			
REV	ISSUANCE	DATE	DWG BY MJD	CHK BY MJD	PG NO: 07

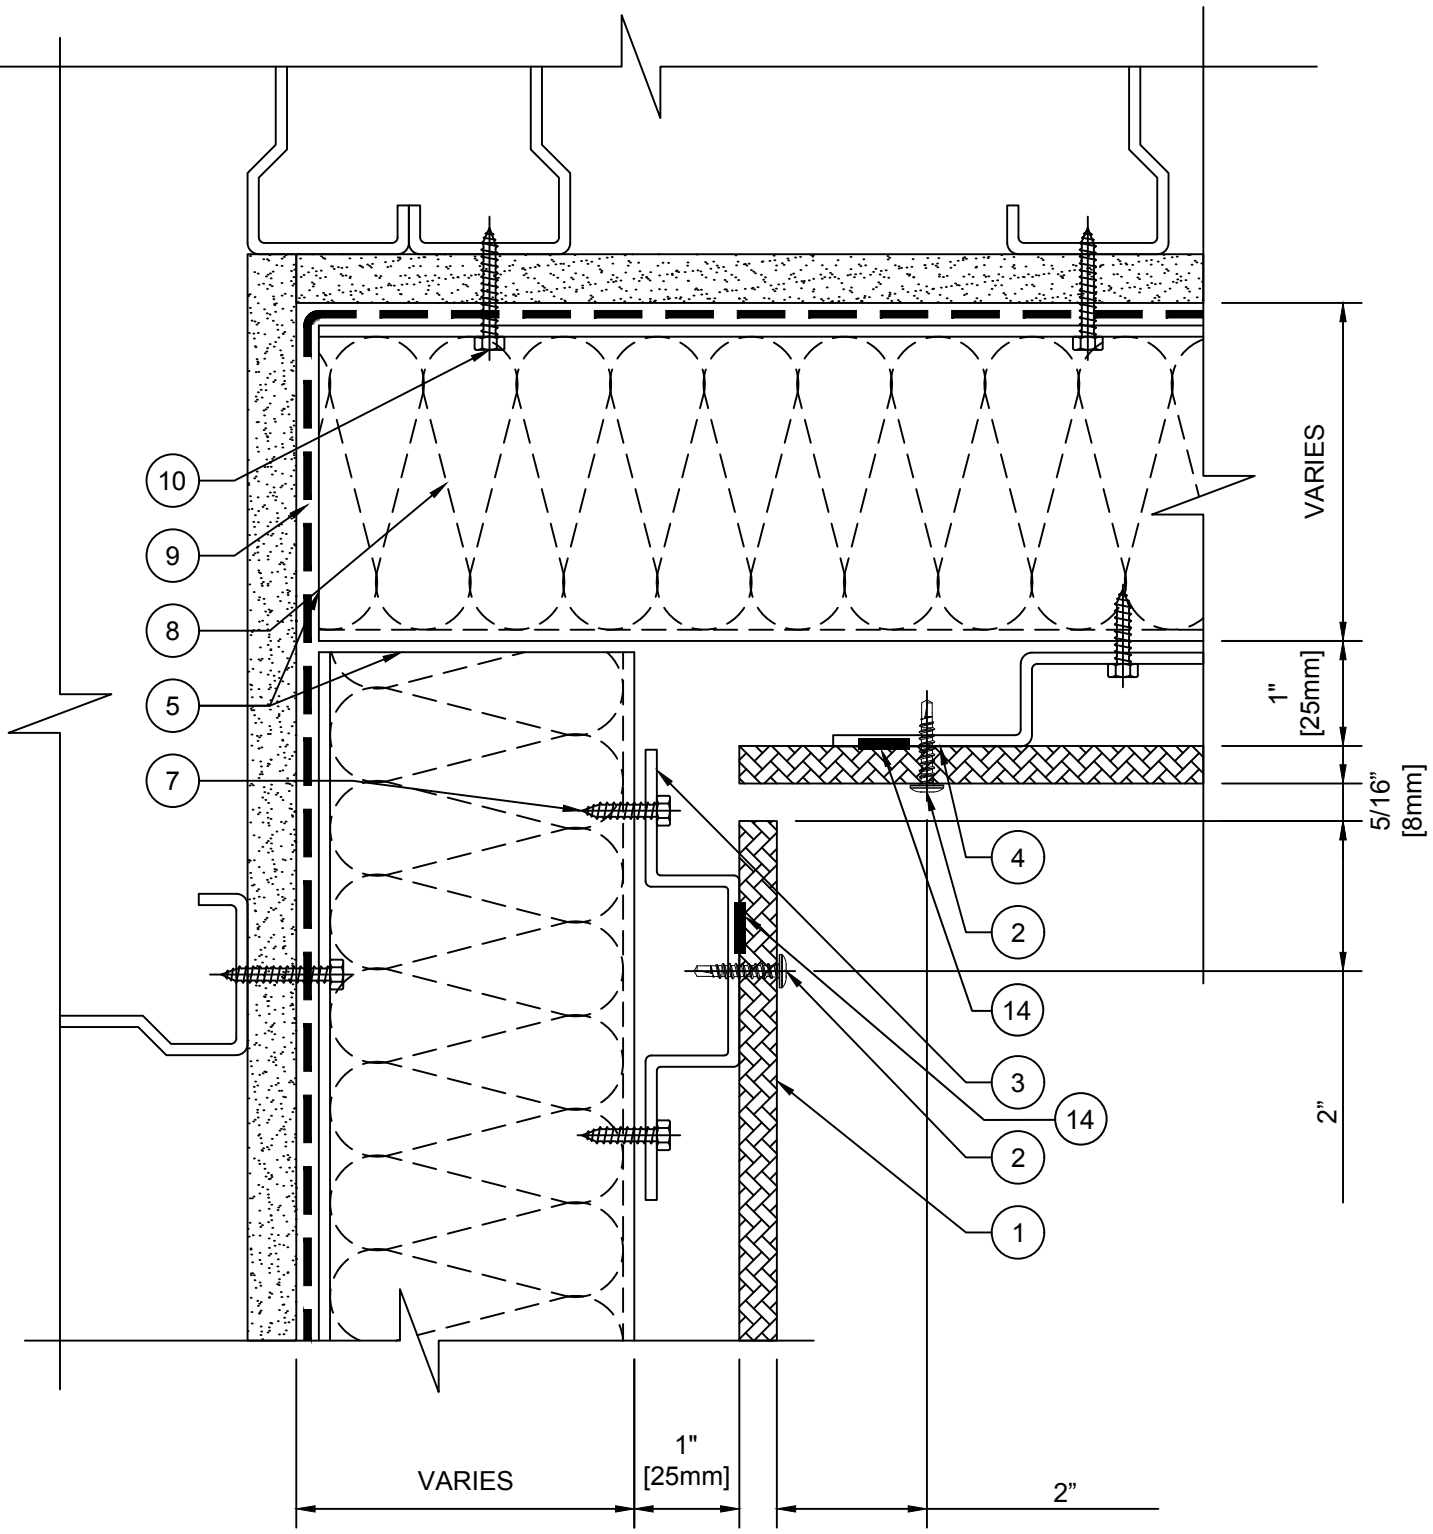

URBAN PLANKS

			DETAIL NAME:		
			INSIDE CORNER JOINT (E)		
0	STANDARD DETAIL CREATION	032922			
REV	ISSUANCE	DATE	DWG BY MJD	CHK BY MJD	PG NO: 08

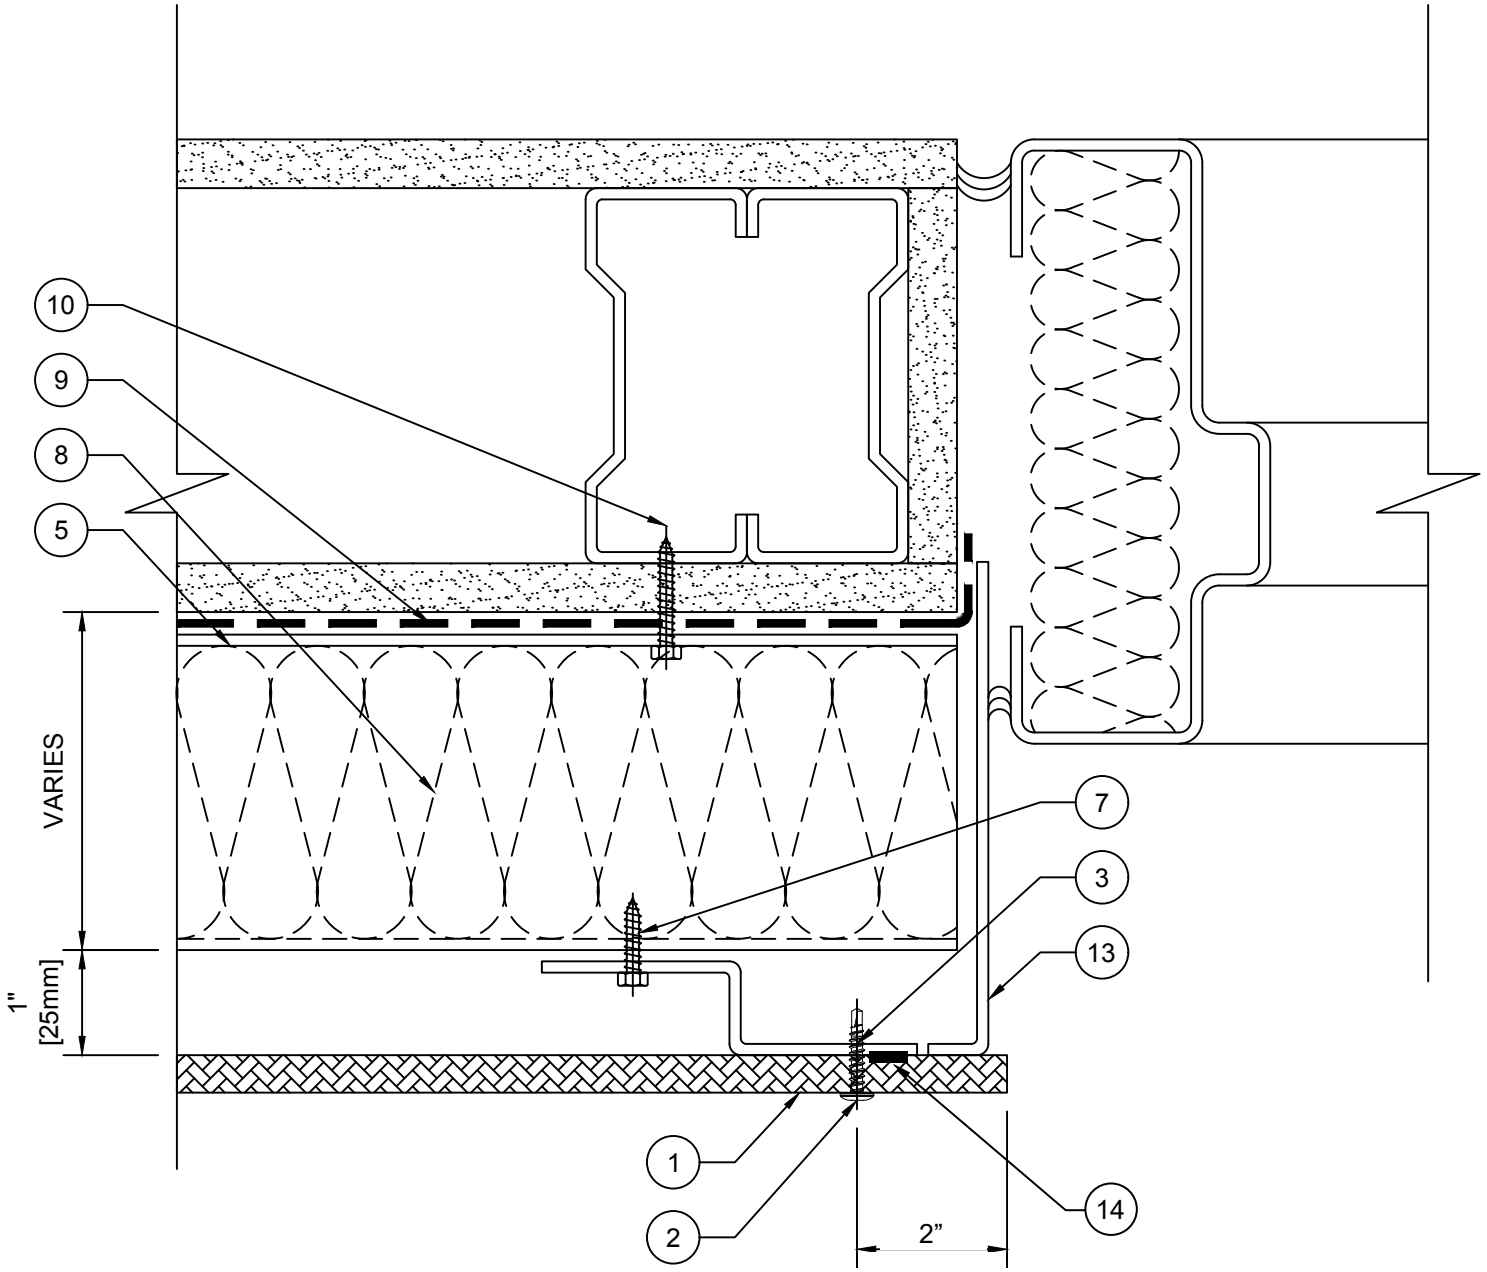

URBAN PLANKS

			DETAIL NAME:		
			DOOR JAMB (F)		
0	STANDARD DETAIL CREATION	032922			
REV	ISSUANCE	DATE	DWG BY MJD	CHK BY MJD	PG NO: 09

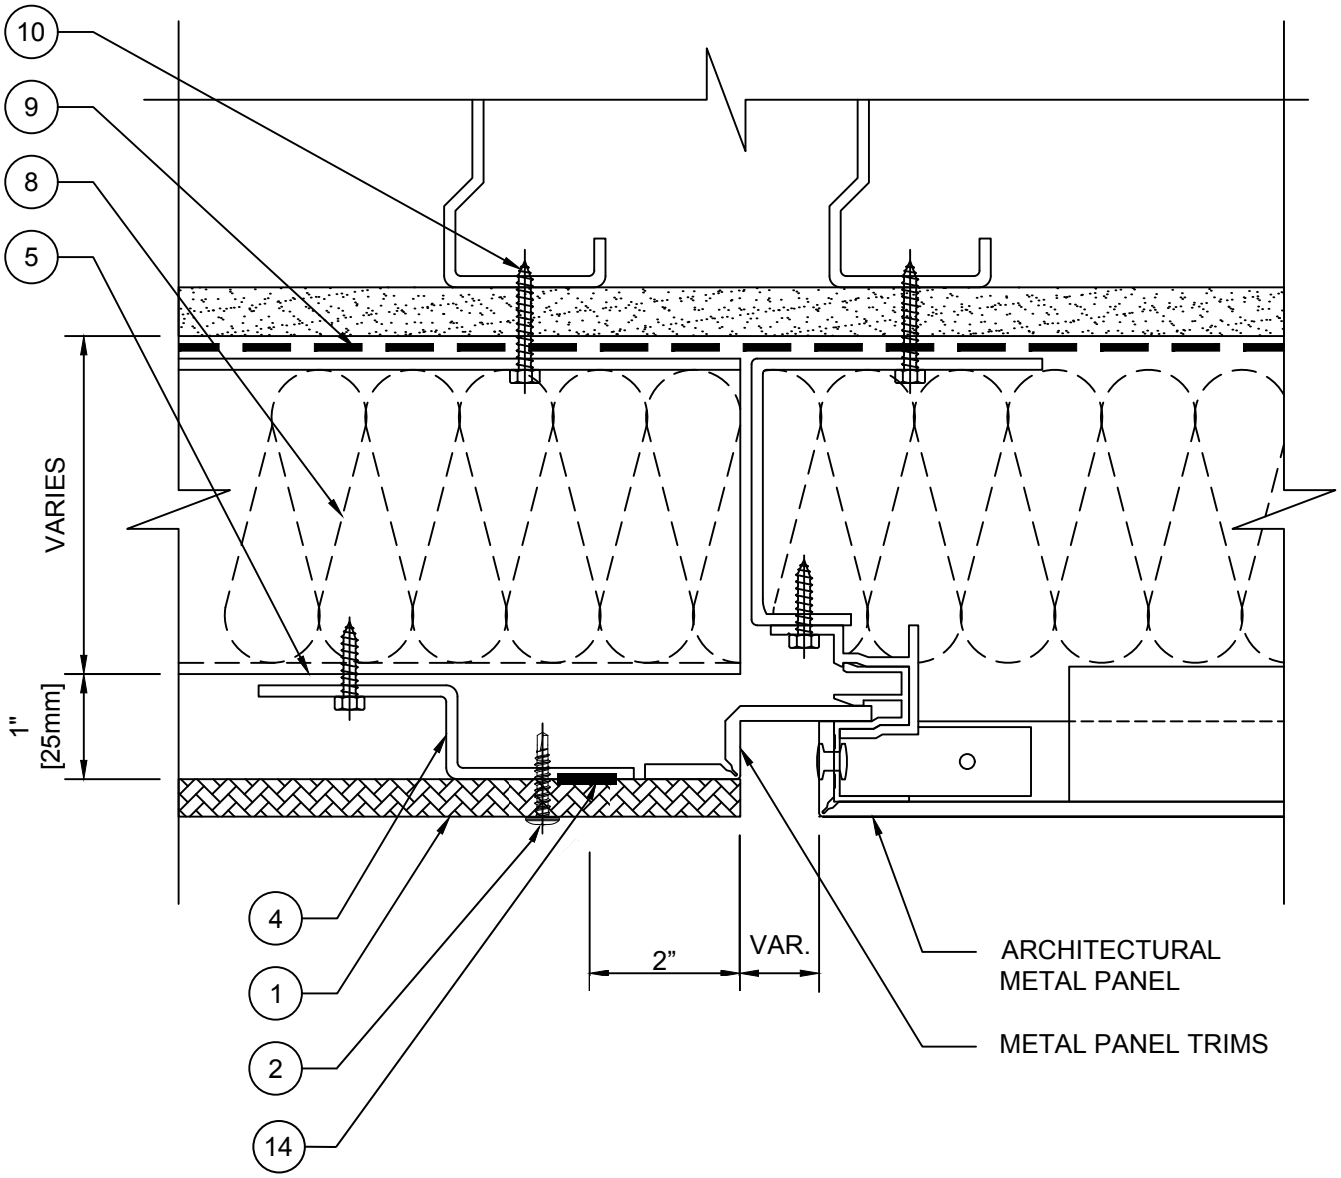

URBAN PLANKS

			DETAIL NAME: TRANSITION DETAIL AT ARCHITECTURAL PANEL (G)		
0	STANDARD DETAIL CREATION	032922			
REV	ISSUANCE	DATE	DWG BY MJD	CHK BY MJD	PG NO: 10

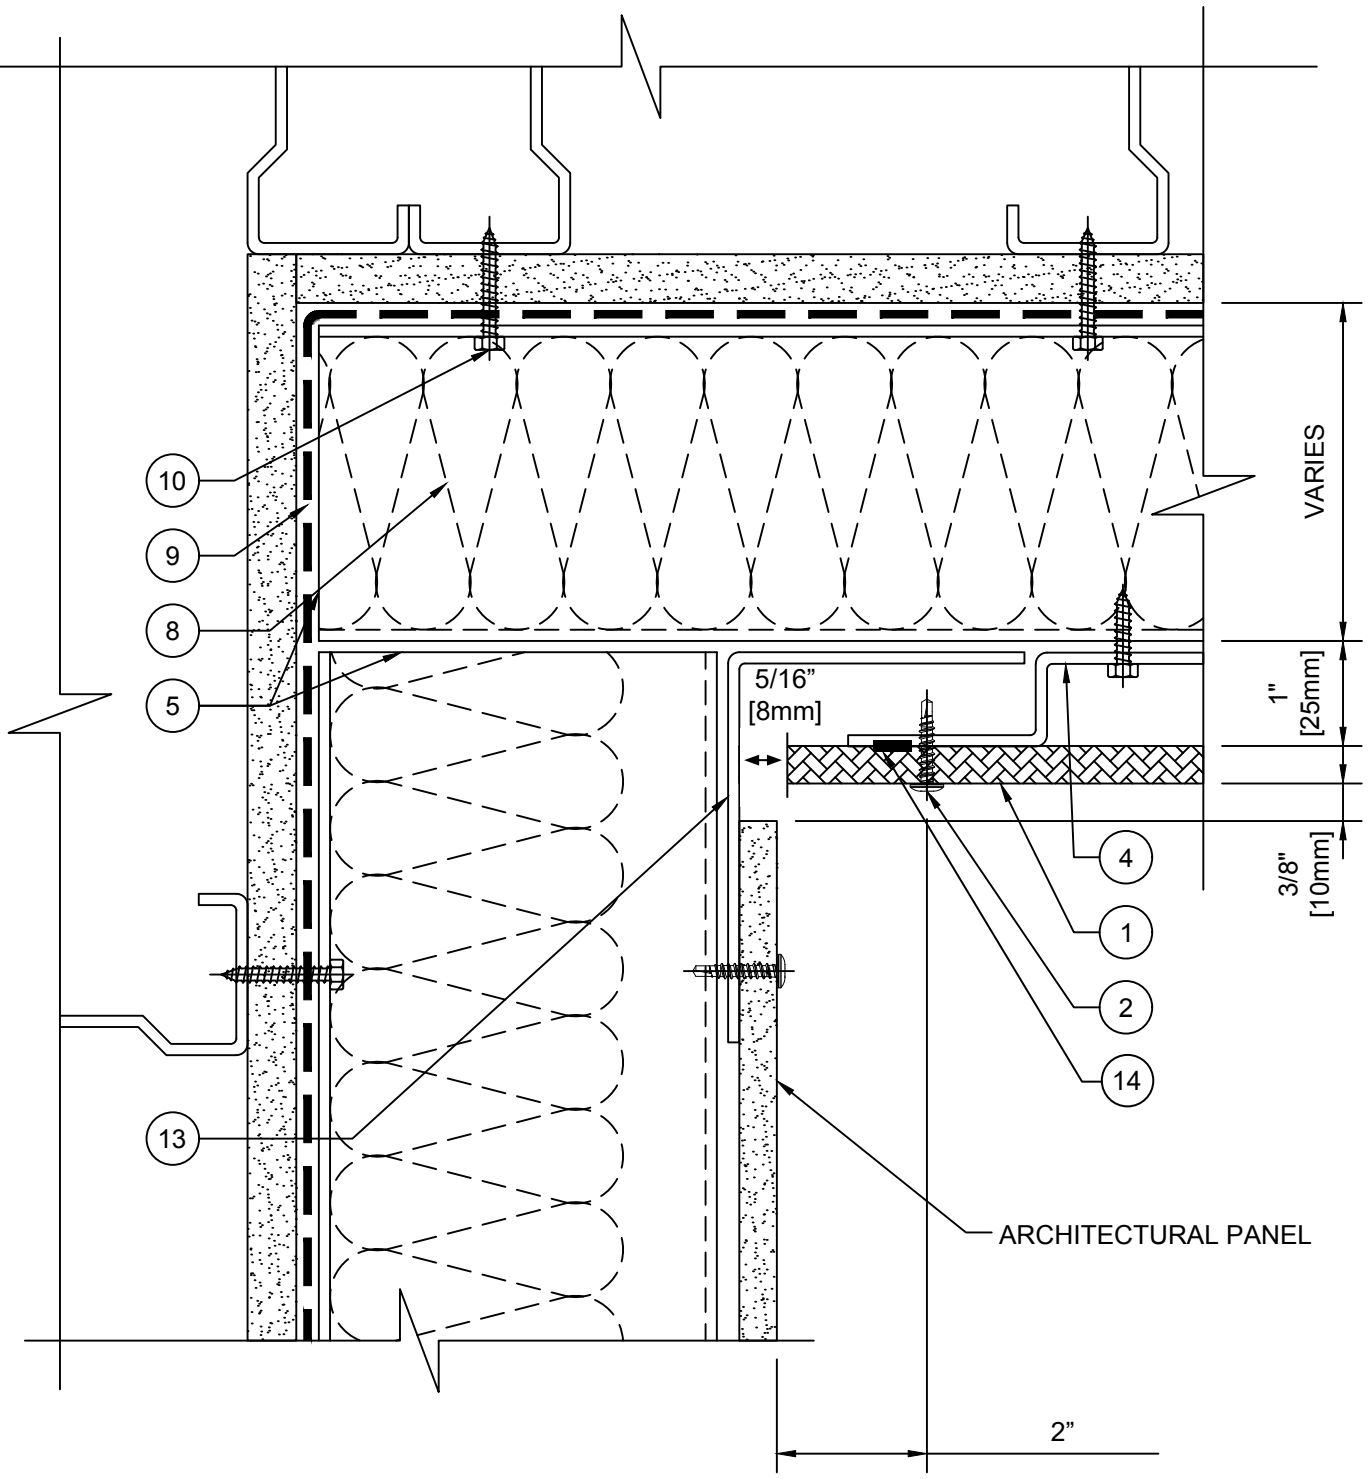

URBAN PLANKS

			DETAIL NAME:		
			INSIDE CORNER JOINT (H)		
0	STANDARD DETAIL CREATION	032922			
REV	ISSUANCE	DATE	DWG BY MJD	CHK BY MJD	PG NO: 11

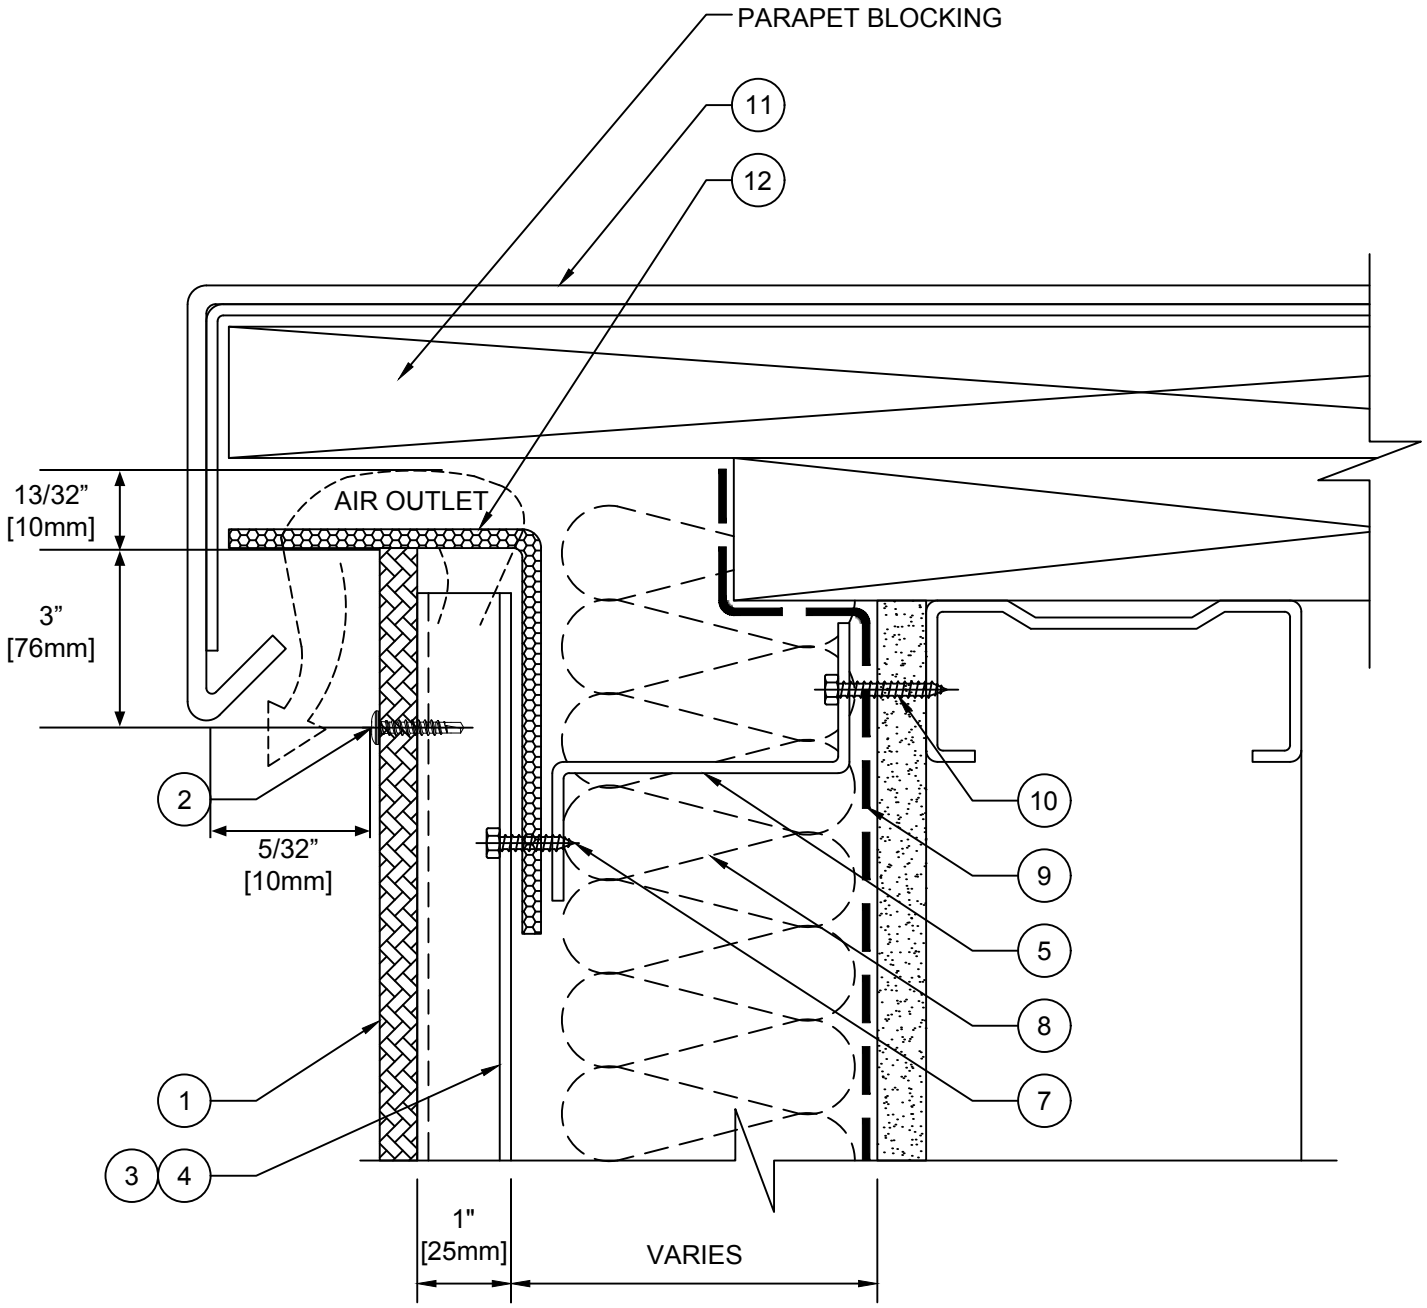

URBAN PLANKS

			DETAIL NAME:		
			PARAPET DETAIL (J)		
0	STANDARD DETAIL CREATION	032922			
REV	ISSUANCE	DATE	DWG BY MJD	CHK BY MJD	PG NO: 12

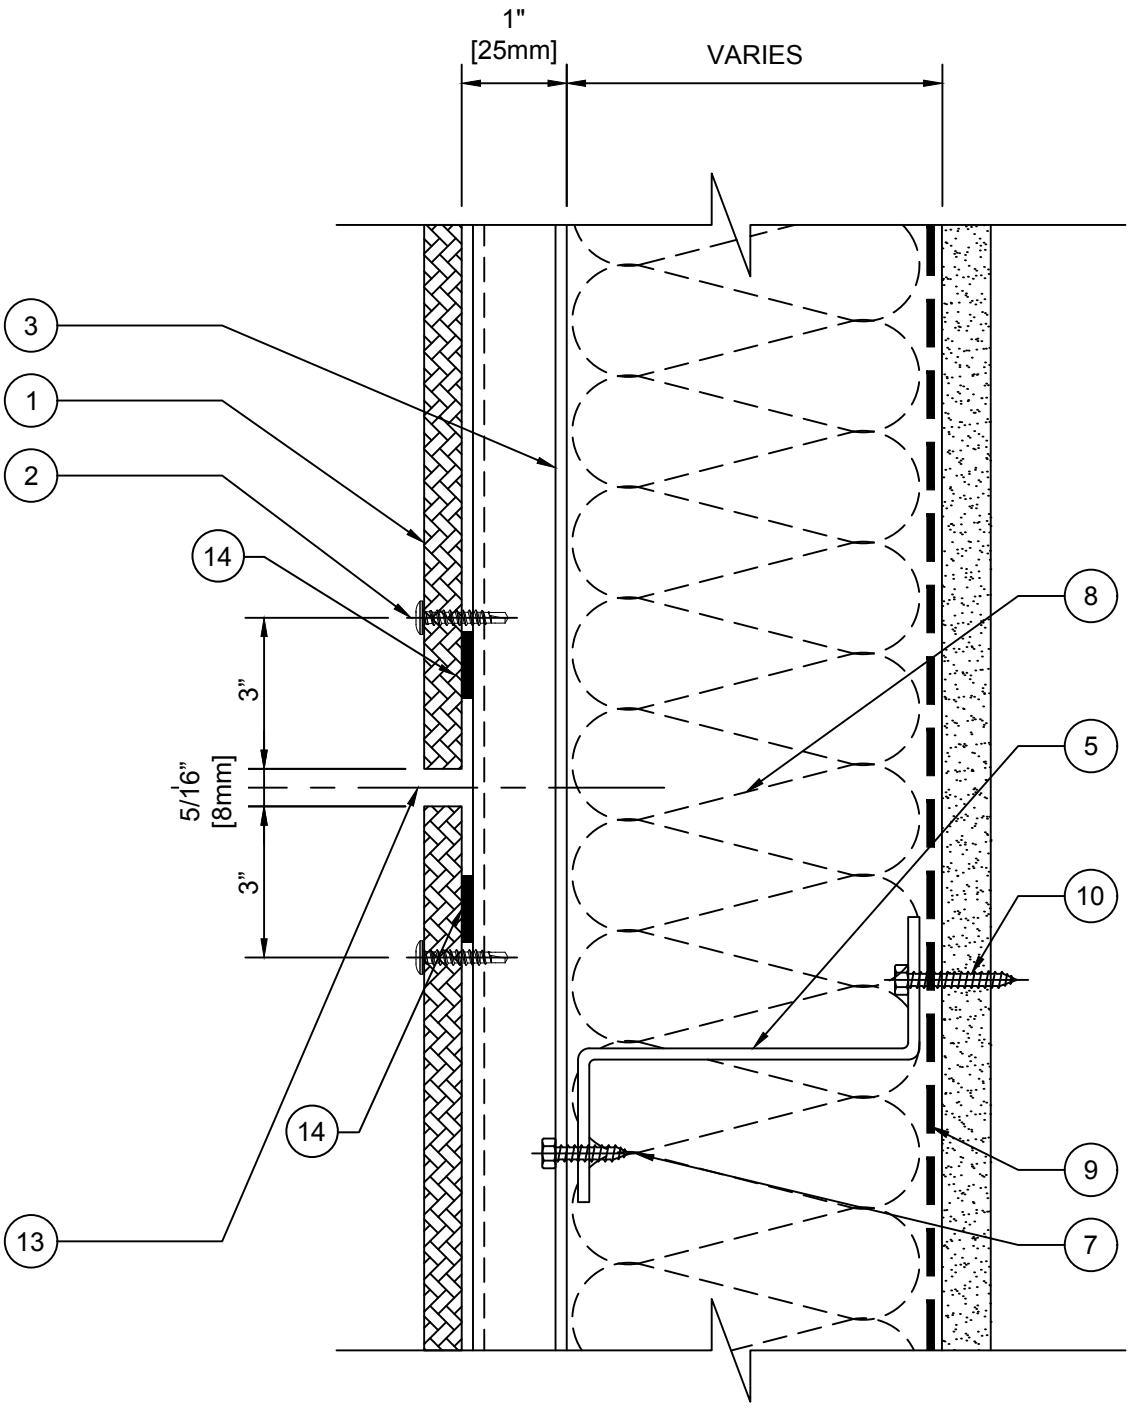

URBAN PLANKS

			DETAIL NAME:		
			TYPICAL HORIZONTAL JOINT (K)		
0	STANDARD DETAIL CREATION	032922			
REV	ISSUANCE	DATE	DWG BY MJD	CHK BY MJD	PG NO: 13

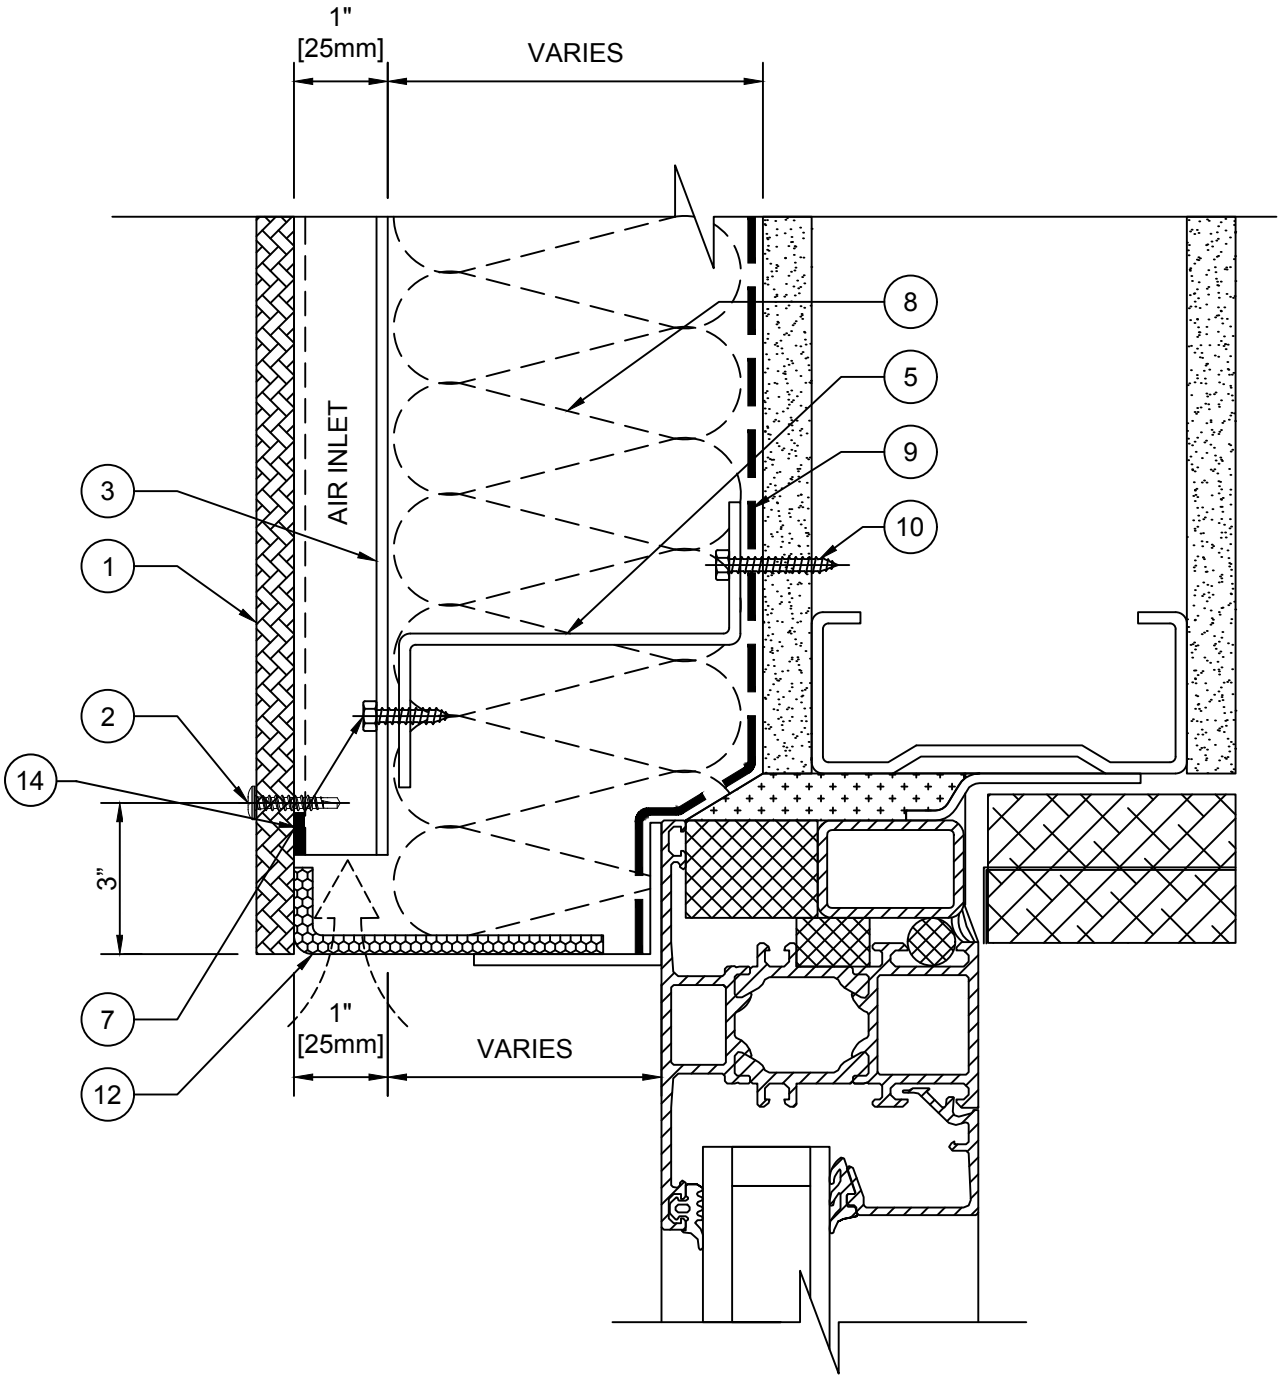

URBAN PLANKS

			DETAIL NAME:		
			WINDOW HEAD DETAIL (L)		
0	STANDARD DETAIL CREATION	032922			
REV	ISSUANCE	DATE	DWG BY MJD	CHK BY MJD	PG NO: 14

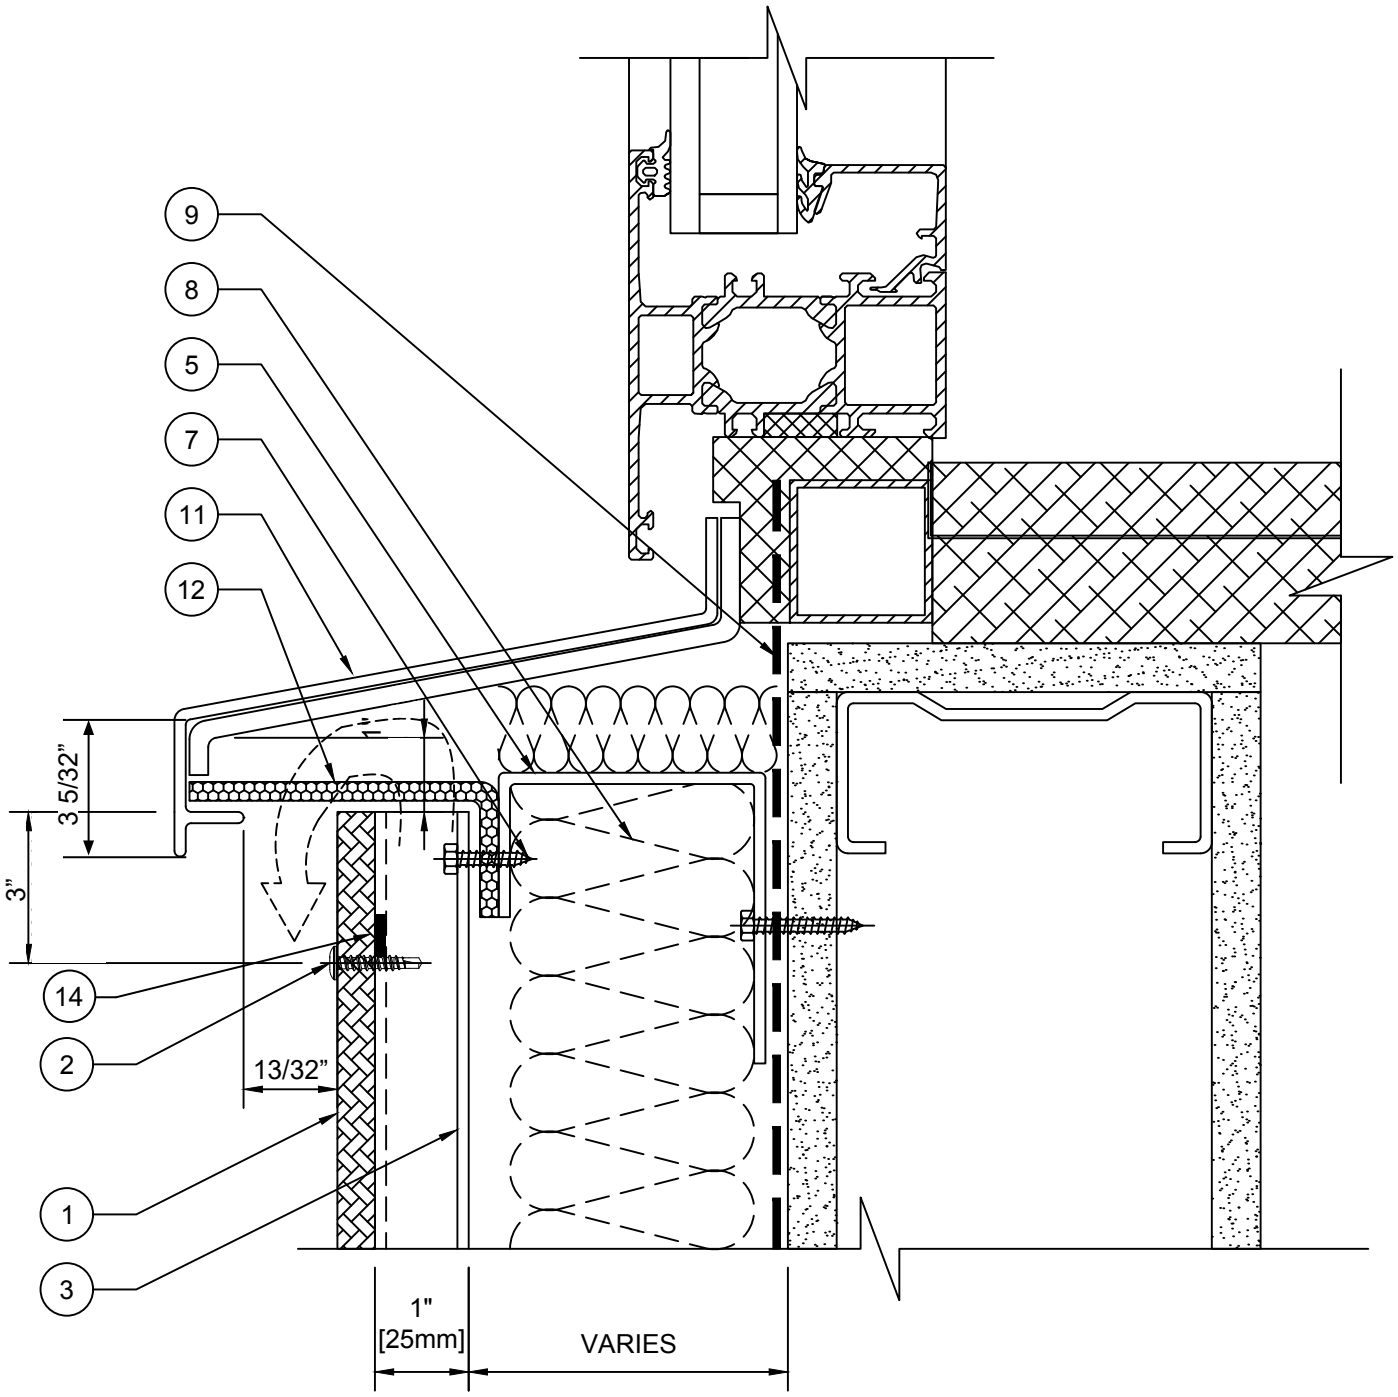

URBAN PLANKS

			DETAIL NAME:		
			WINDOW SILL DETAIL (M)		
0	STANDARD DETAIL CREATION	032922			
REV	ISSUANCE	DATE	DWG BY MJD	CHK BY MJD	PG NO: 15

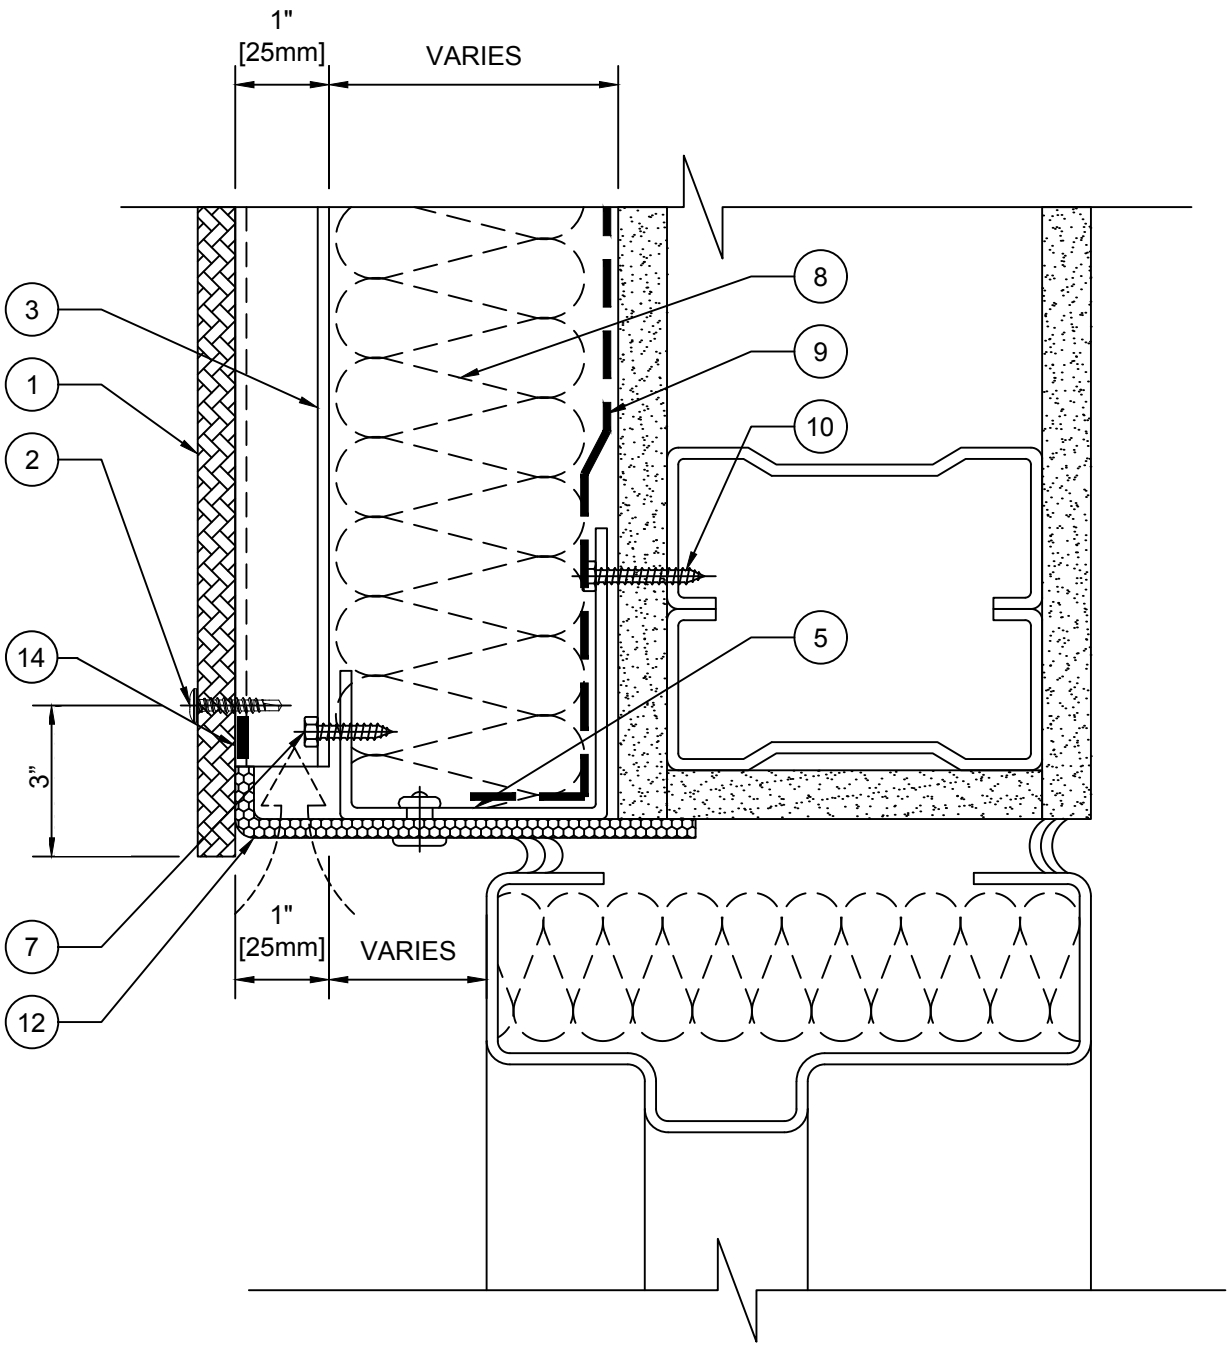

URBAN PLANKS

			DETAIL NAME:		
			DOOR HEAD DETAIL (N)		
0	STANDARD DETAIL CREATION	032922			
REV	ISSUANCE	DATE	DWG BY MJD	CHK BY MJD	PG NO: 16

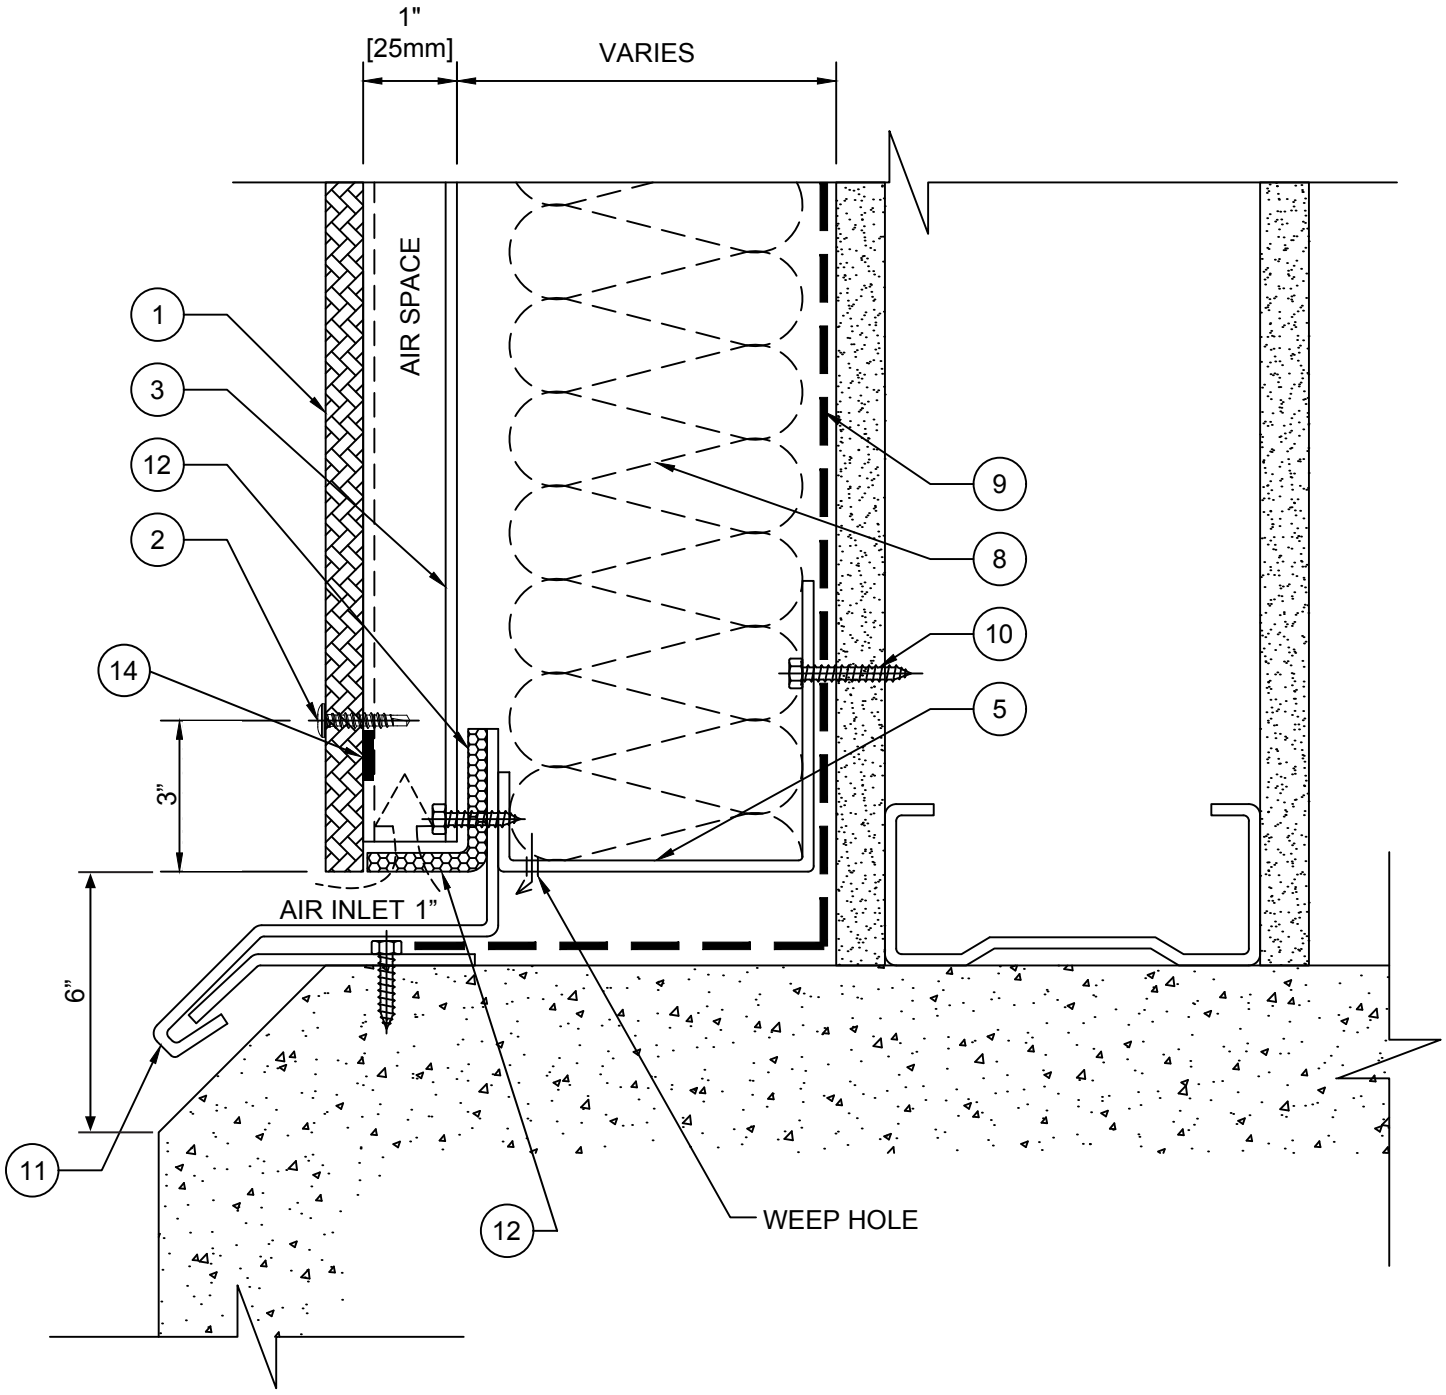

URBAN PLANKS

			DETAIL NAME:		
			BASE DETAIL (O)		
0	STANDARD DETAIL CREATION	032922			
REV	ISSUANCE	DATE	DWG BY MJD	CHK BY MJD	PG NO: 17

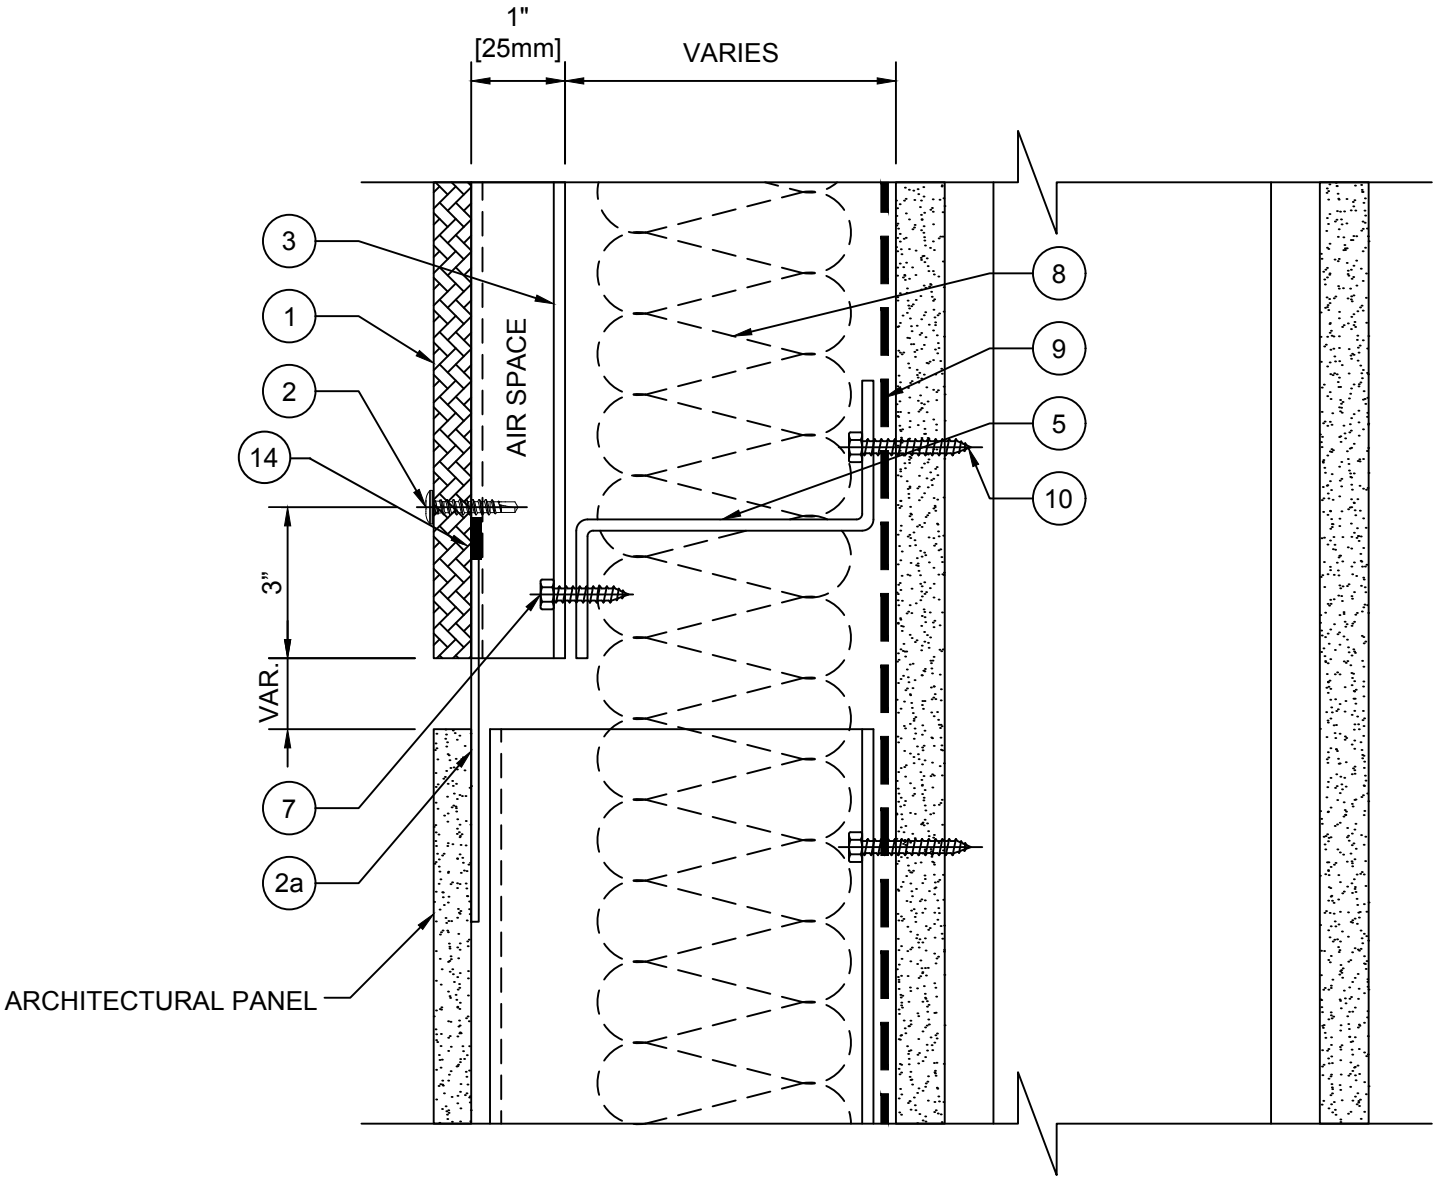

URBAN PLANKS

			DETAIL NAME:		
			TRANSITION DETAIL (P)		
0	STANDARD DETAIL CREATION	032922			
REV	ISSUANCE	DATE	DWG BY MJD	CHK BY MJD	PG NO: 18

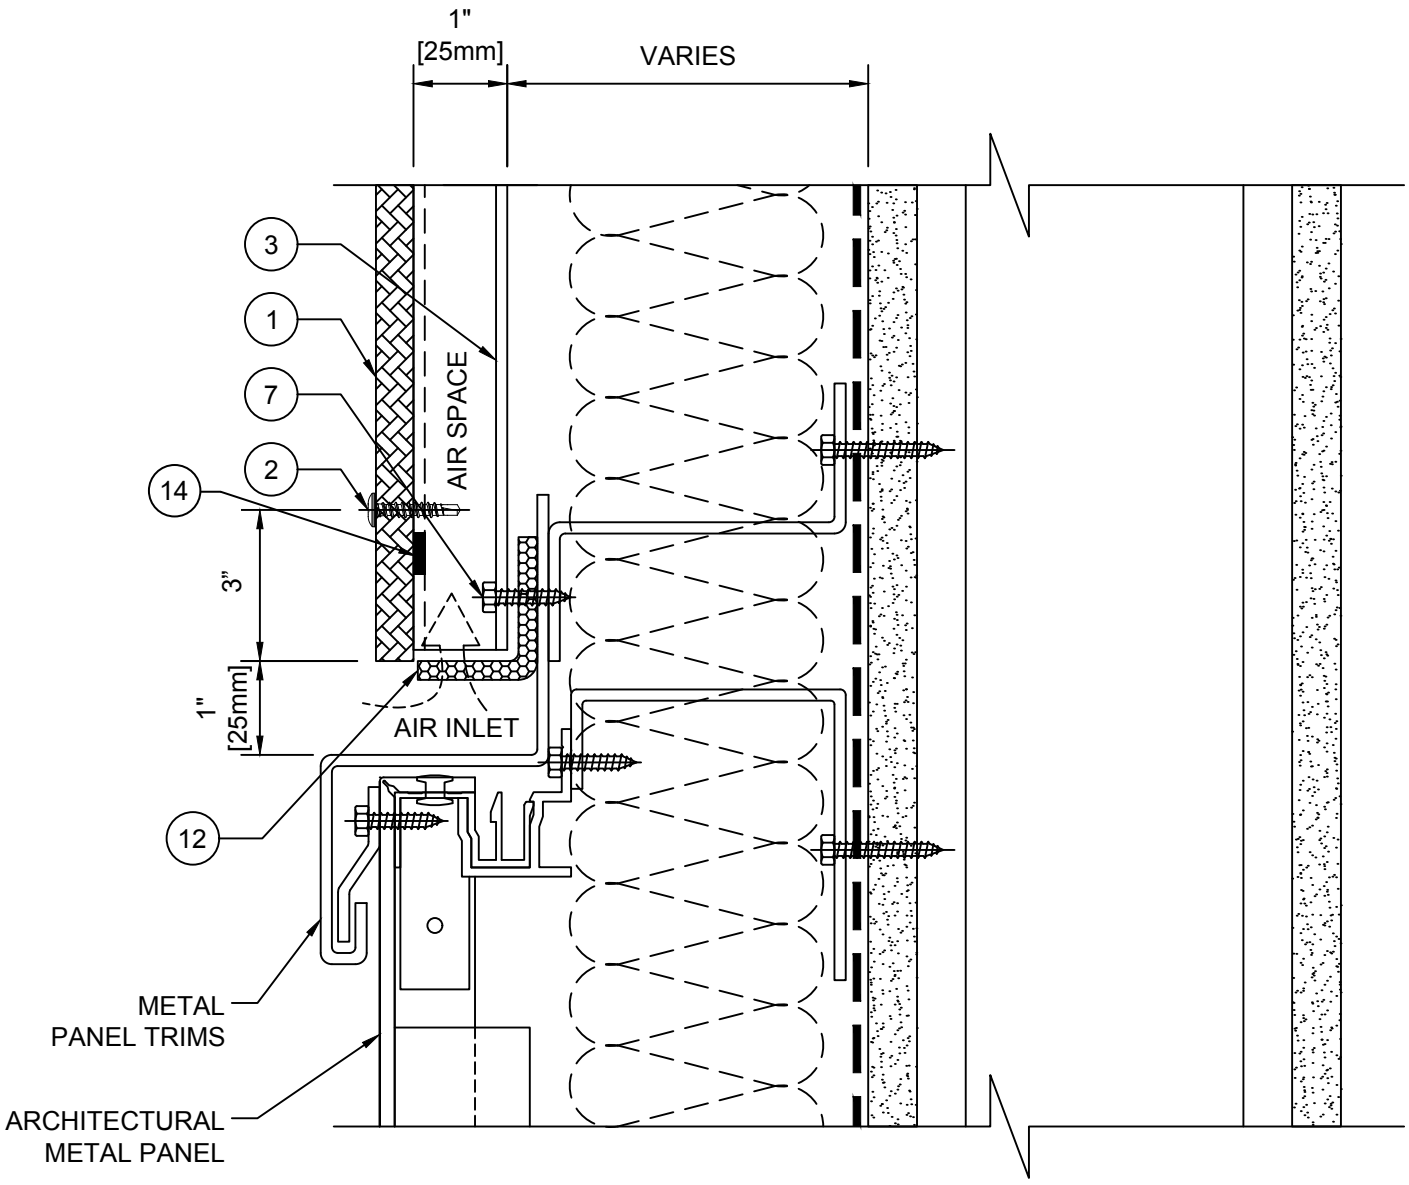

URBAN PLANKS

			DETAIL NAME: TRANSITION DETAIL AT ARCHITECTURAL PANEL (Q)		
0	STANDARD DETAIL CREATION	032922			
REV	ISSUANCE	DATE	DWG BY MJD	CHK BY MJD	PG NO: 19

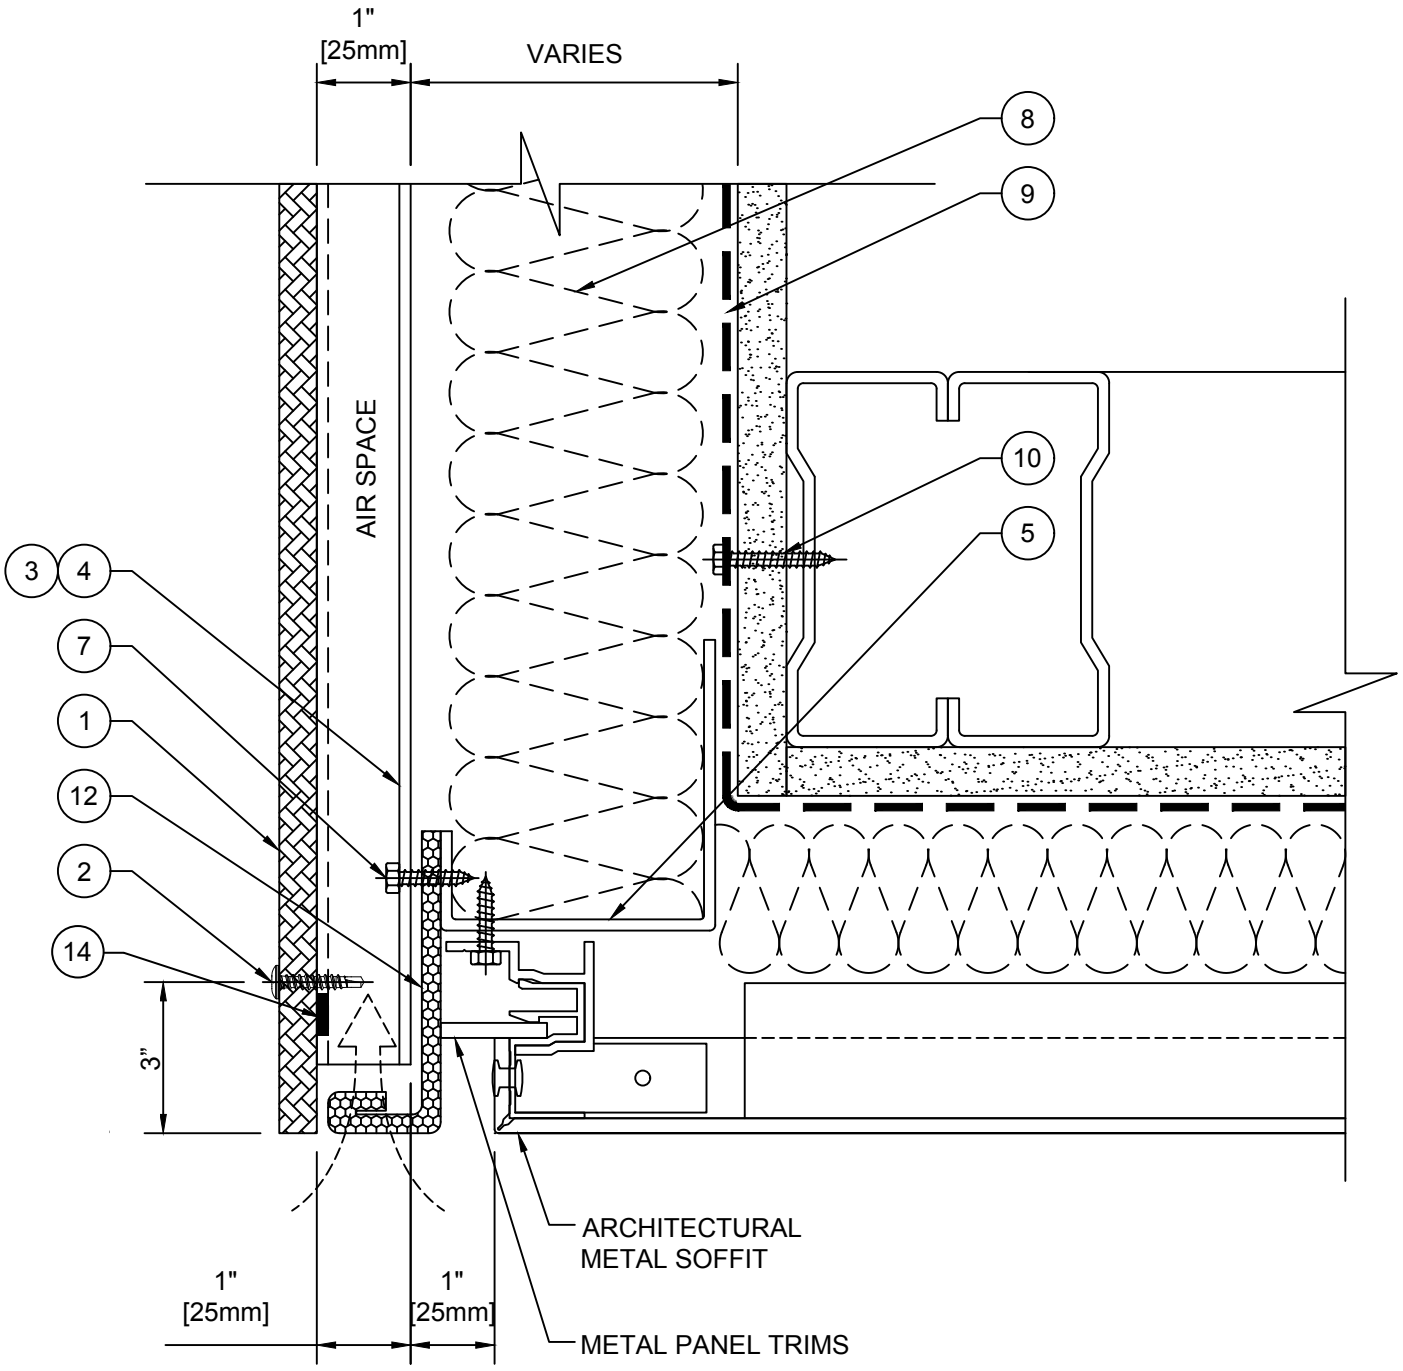

URBAN PLANKS

			DETAIL NAME: PANEL/SOFFIT TRANSITION DETAIL (R)		
0	STANDARD DETAIL CREATION	032922			
REV	ISSUANCE	DATE	DWG BY MJD	CHK BY MJD	PG NO: 20

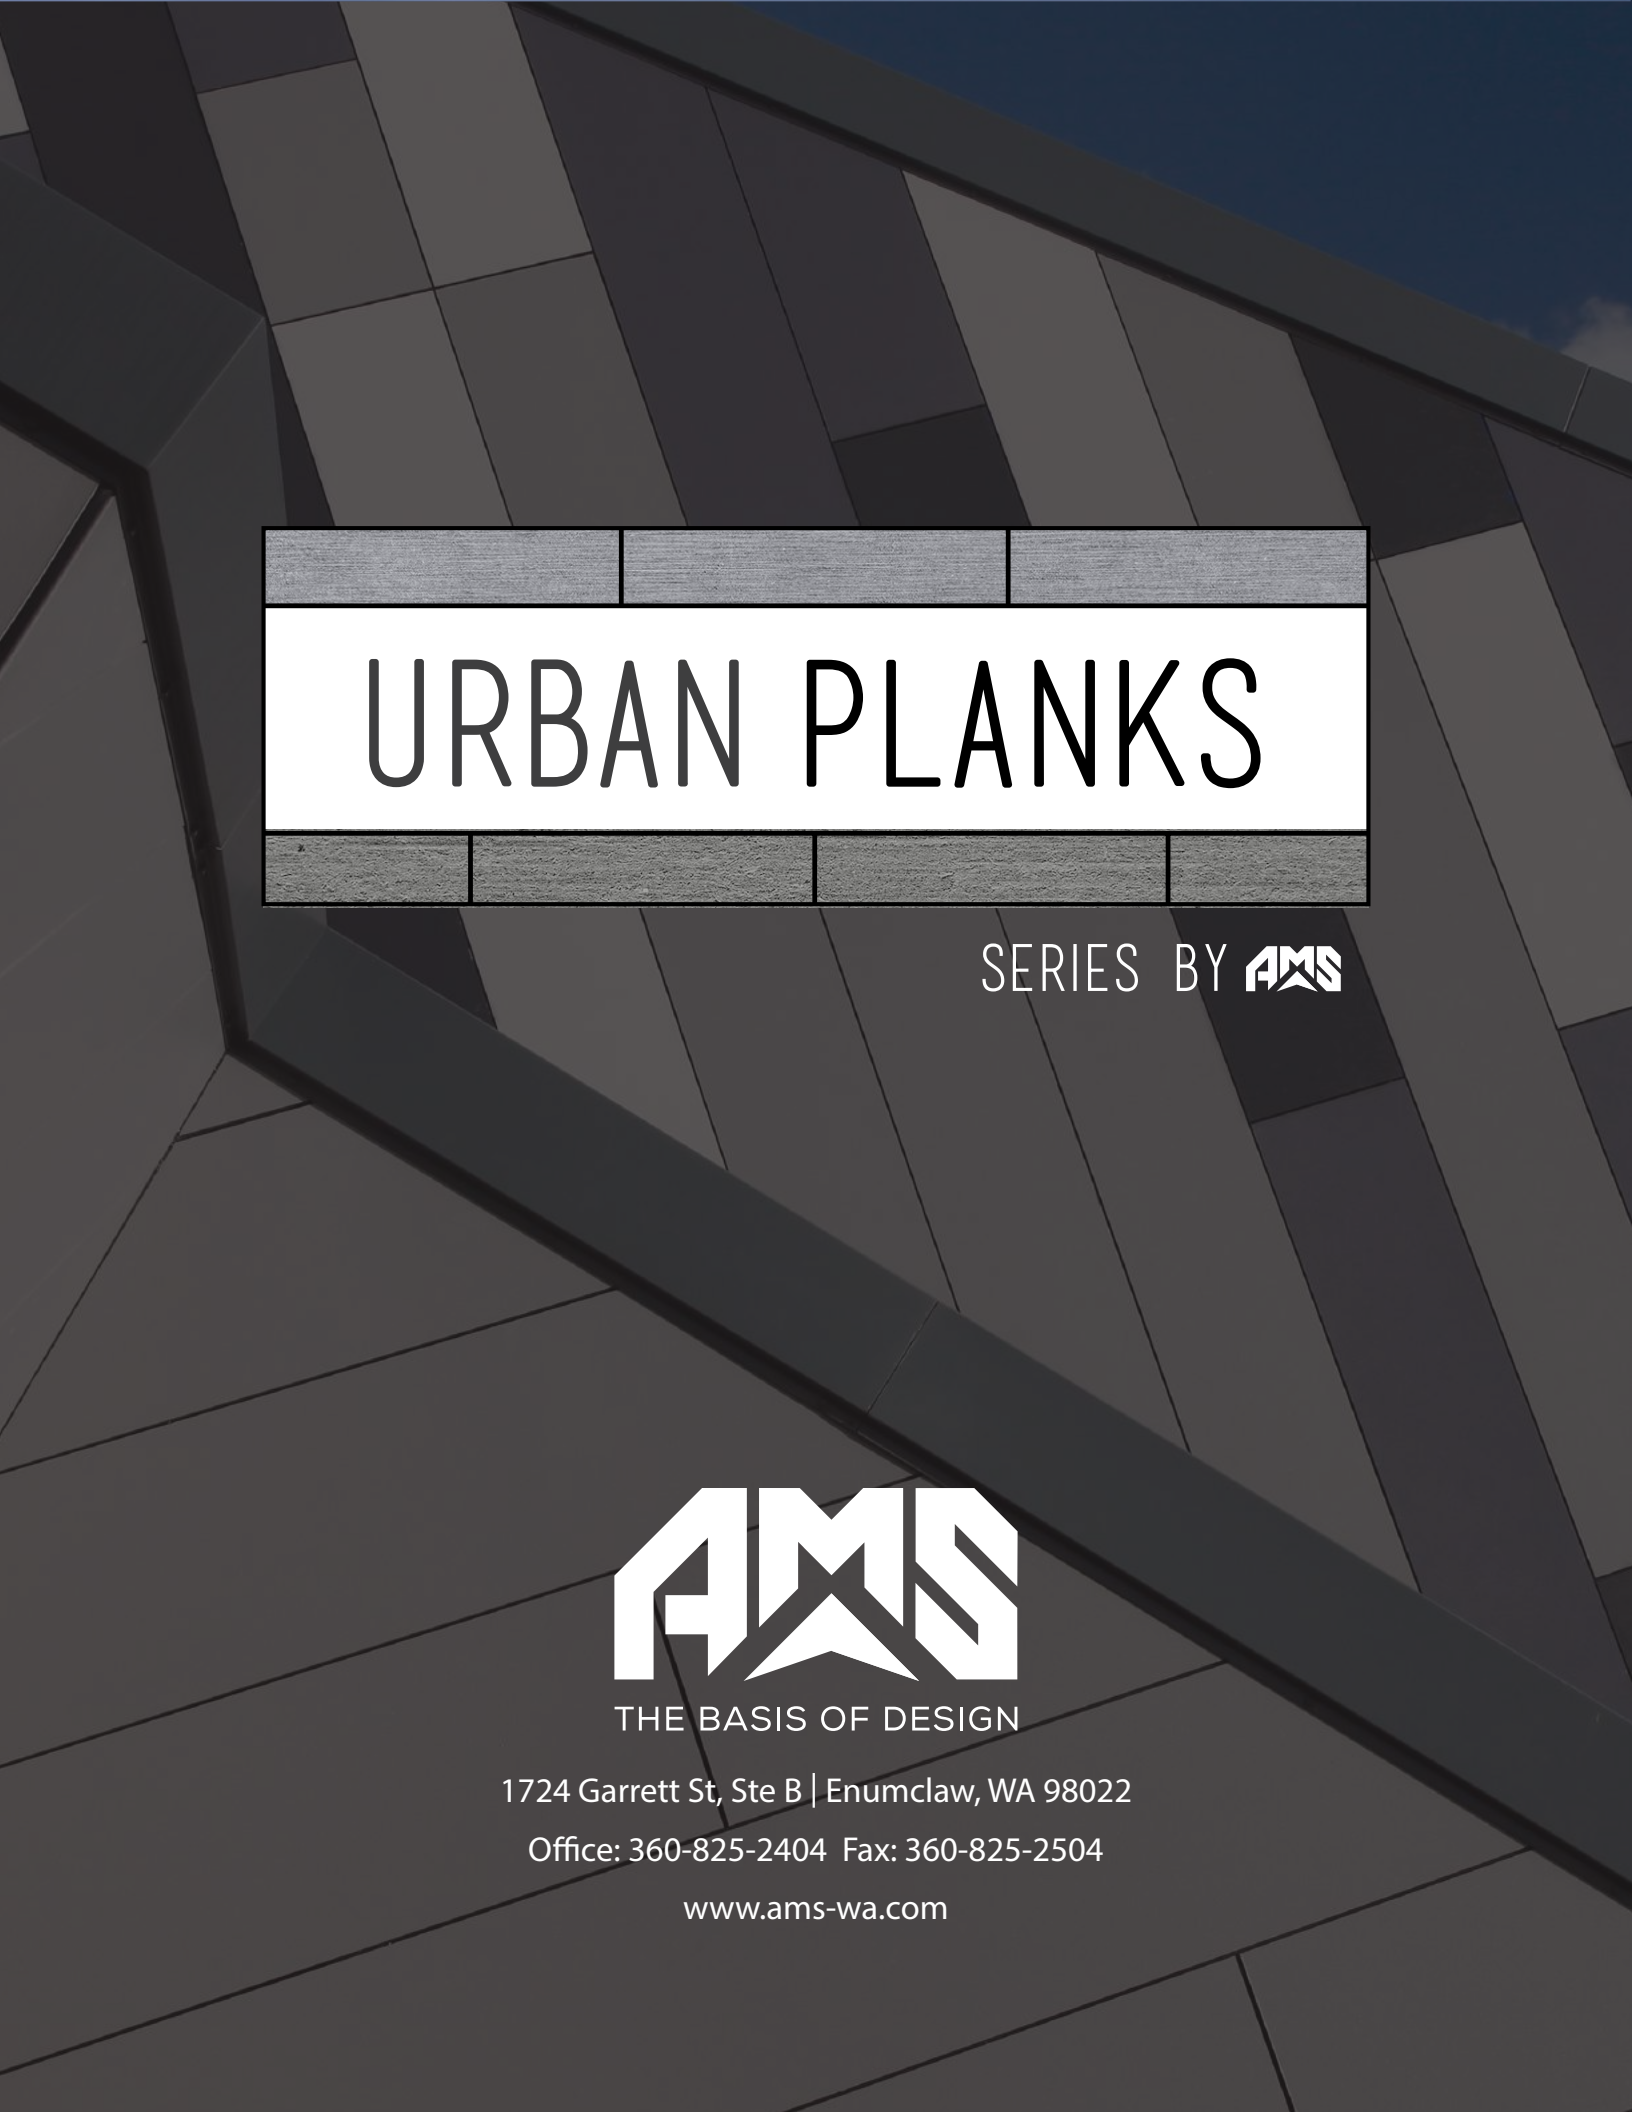

URBAN PLANKS

SERIES BY AMS

AMS

THE BASIS OF DESIGN

1724 Garrett St, Ste B | Enumclaw, WA 98022

Office: 360-825-2404 Fax: 360-825-2504

www.ams-wa.com